

PROPOSED FIRST FLOOR EXTENSION TOGETHER WITH EXTENSIONS TO THE INTEGRAL GARAGE AND FRONT PORCH TO
32, WOODRIDGE AVENUE, MARFORD, WREXHAM LL12 8SU

Dated March 2026 | Scales - 1 : 100 @ A3

Dwg No. 1067/4 | Revisions

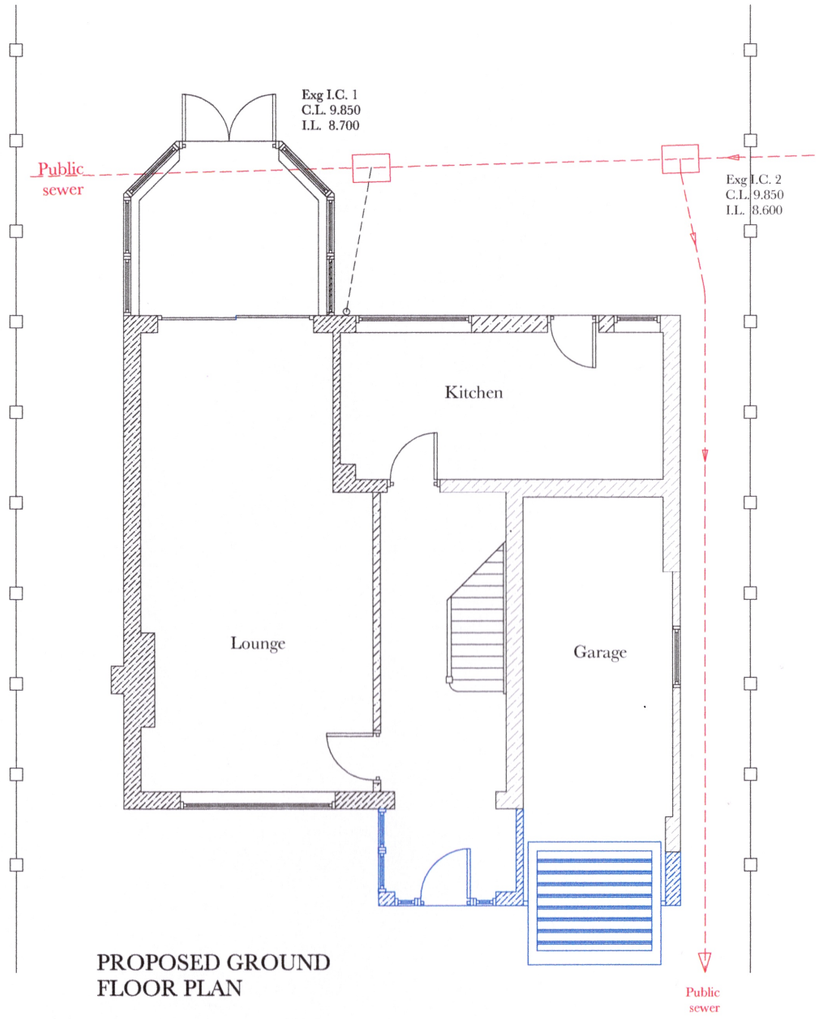

PROPOSED GROUND
FLOOR PLAN

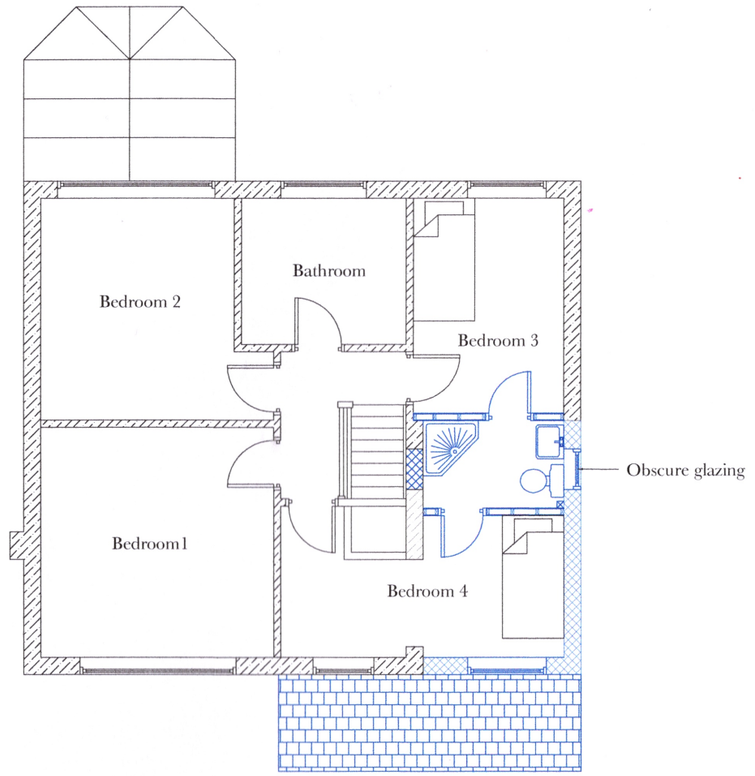

PROPOSED FIRST FLOOR PLAN

PROPOSED FLOOR PLANS

Scale 1:100 at A3