
PROPOSED FIRST FLOOR EXTENSION TOGETHER WITH EXTENSIONS TO THE INTEGRAL GARAGE AND FRONT PORCH TO 32, WOODRIDGE AVENUE, MARFORD, WREXHAM LL12 8SU

Dated March 2026


Dwg No.1067/1

Scales - As stated


Revisions

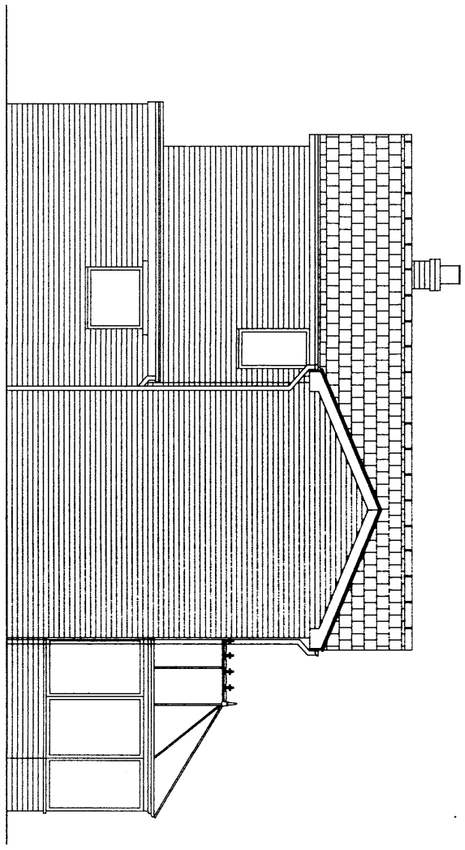


EXISTING SIDE (SOUTH EAST) ELEVATION

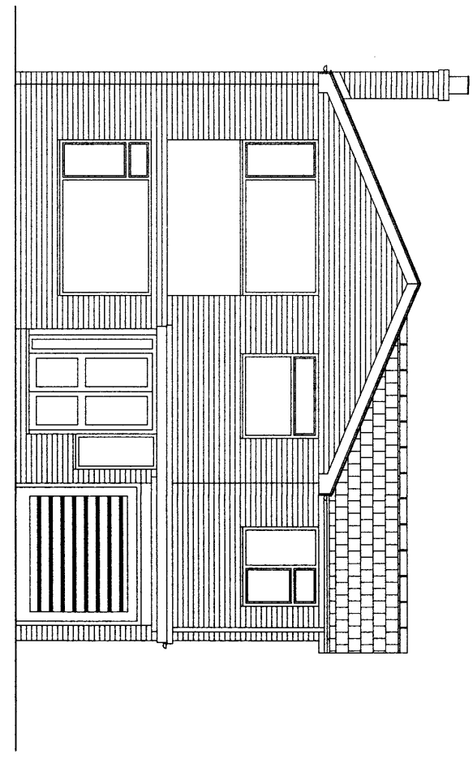

EXISTING FRONT ELEVATION

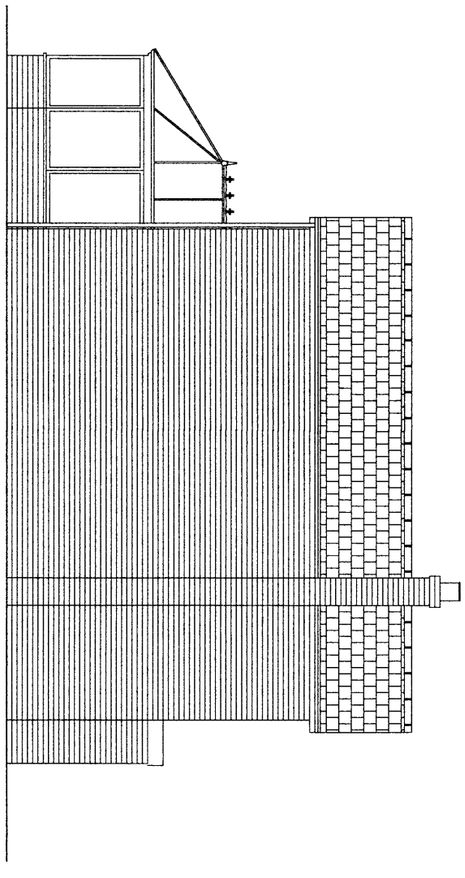

EXISTING SIDE (NORTH WEST) ELEVATION

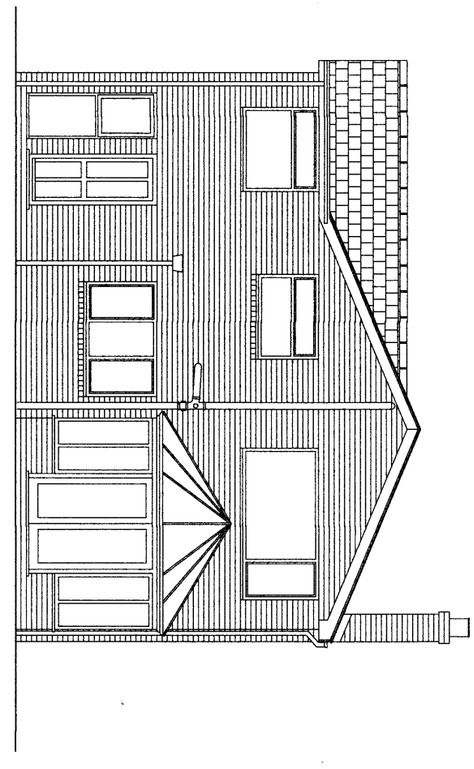

EXISTING REAR ELEVATION

0 1 2 3 4 5 6 7 8 9 10

Scale 1:100 at A3

# EXISTING