PROPOSED FIRST FLOOR EXTENSION TOGETHER WITH EXTENSIONS TO THE INTEGRAL GARAGE AND FRONT PORCH TO 32, WOODRIDGE AVENUE, MARFORD, WREXHAM LL12 8SU


Dated March 2026

Scales - 1 : 100 @ A3


Dwg No.1067/3

Revisions


PROPOSED SIDE (SOUTH EAST) ELEVATION

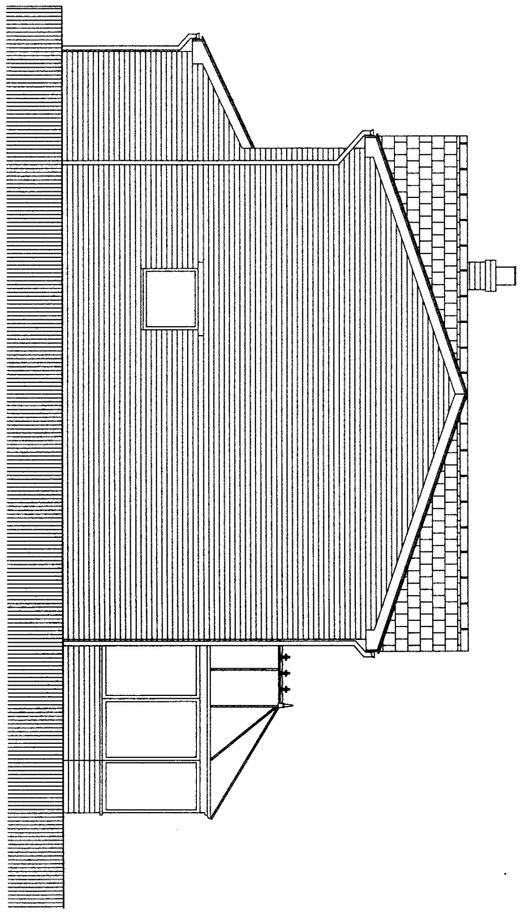


PROPOSED FRONT ELEVATION

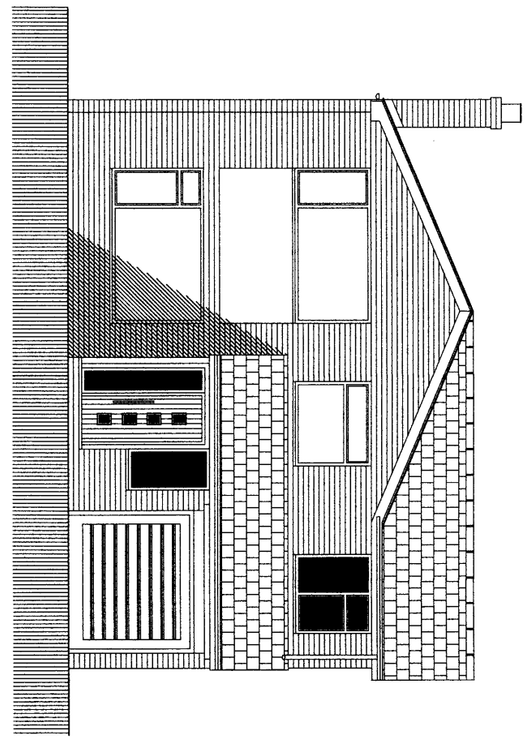

PROPOSED SIDE (NORTH WEST) ELEVATION

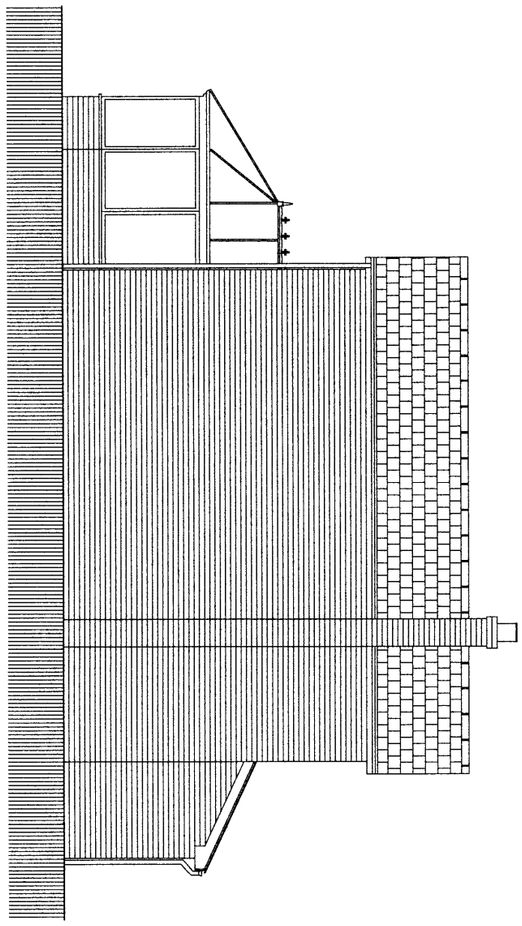

PROPOSED REAR ELEVATION

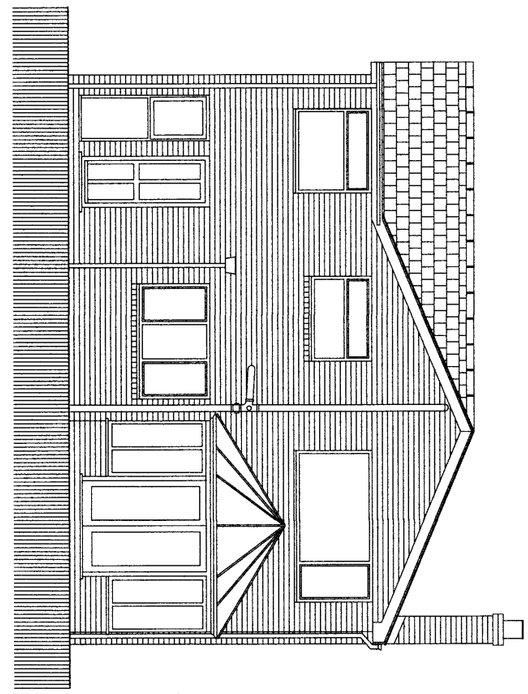

Scale 1:100 at A3

PROPOSED