

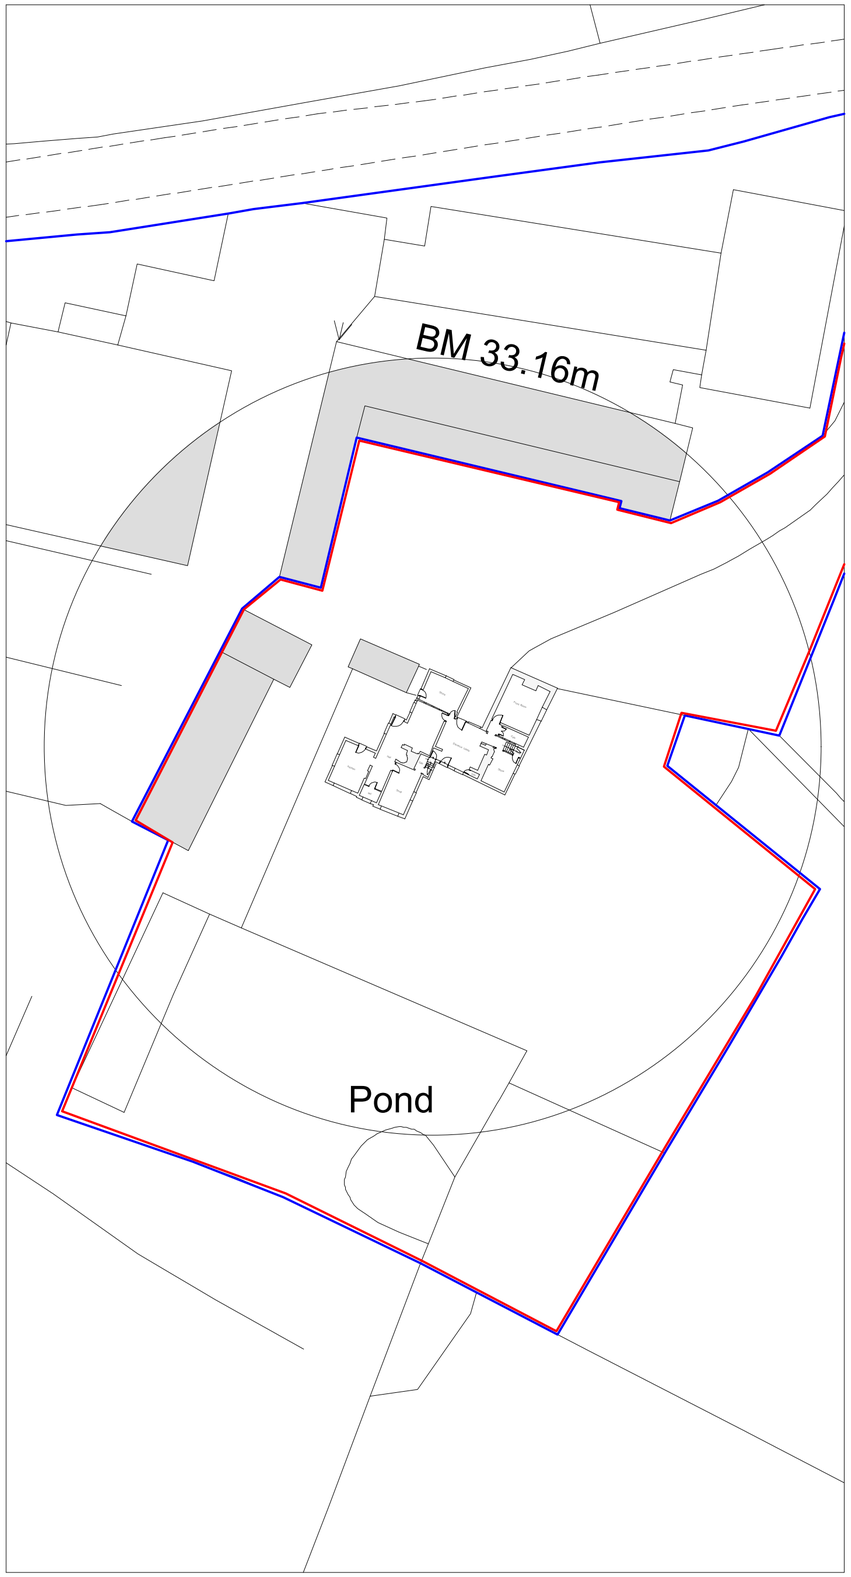


Site Plan 1:500

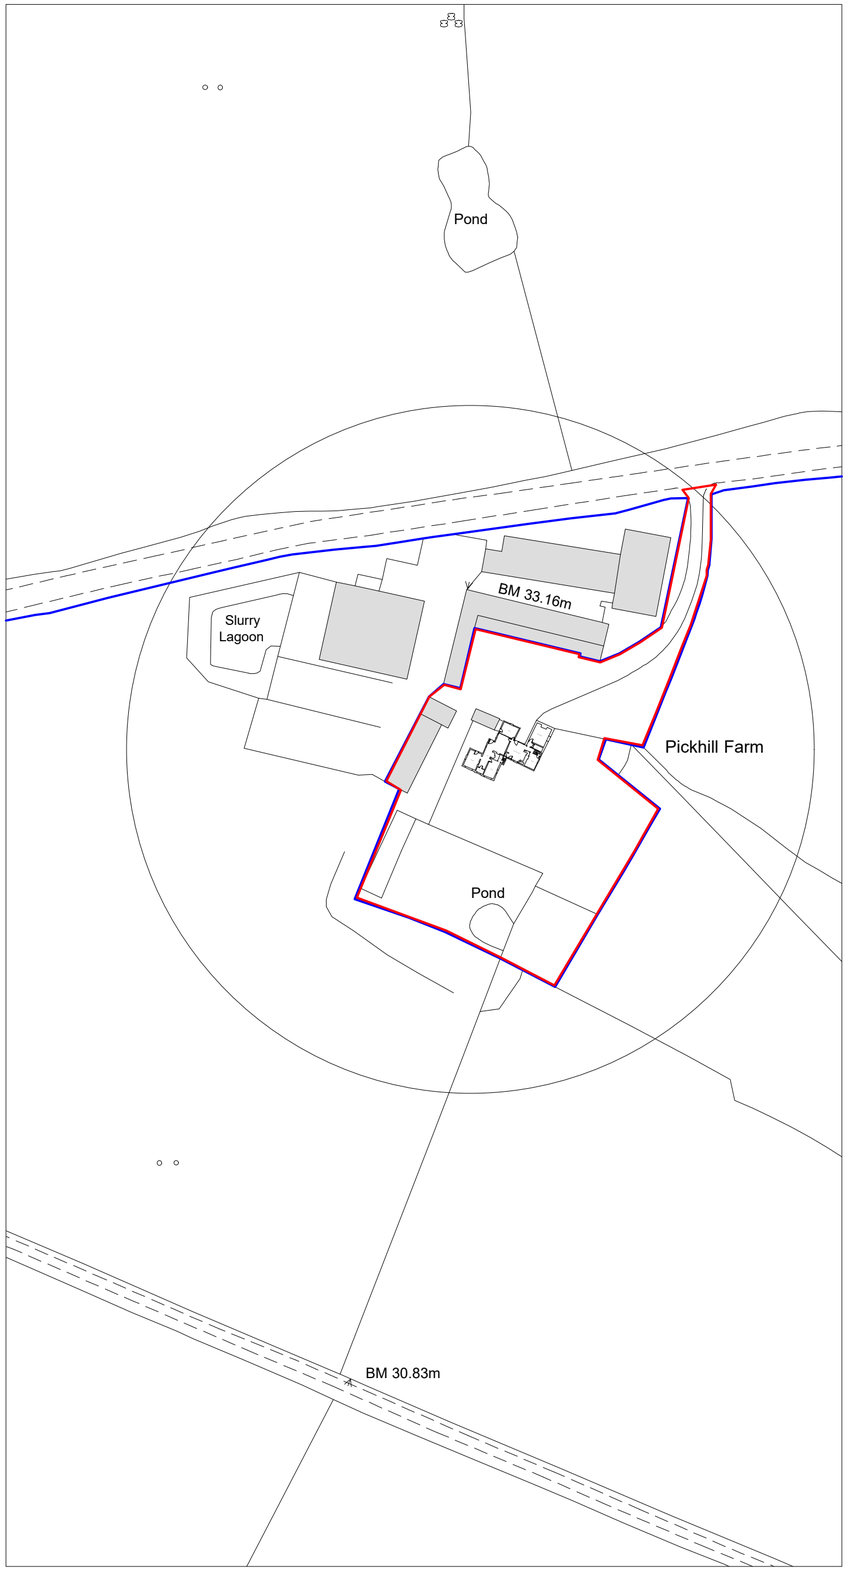

Location Plan 1:1250

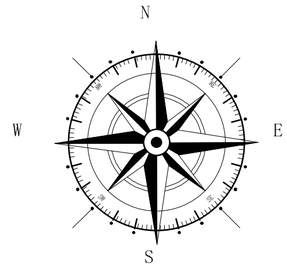

Key

- Surrounding Buildings
- Application Site
- Land owned by applicant

Rev	Date	Detail	Initial

Project:

Proposed alterations to Pickhill Farm, Cross Lanes, Wrexham

Title:	Scale: (A2)
Existing: Site & Location Plan	1:500 & 1:1250
Drawn By: A.Whitby	Date: April 2026
Drawing No: JL195/0012	Sheet: 1 of 1

blueprint
architectural services

partner LABC

Office 3K4,
Redwither Business Tower,
Wrexham. LL13 9XT
Tel: 01978 356500
www.blueprintarchitectural.com

© copyright all rights reserved