
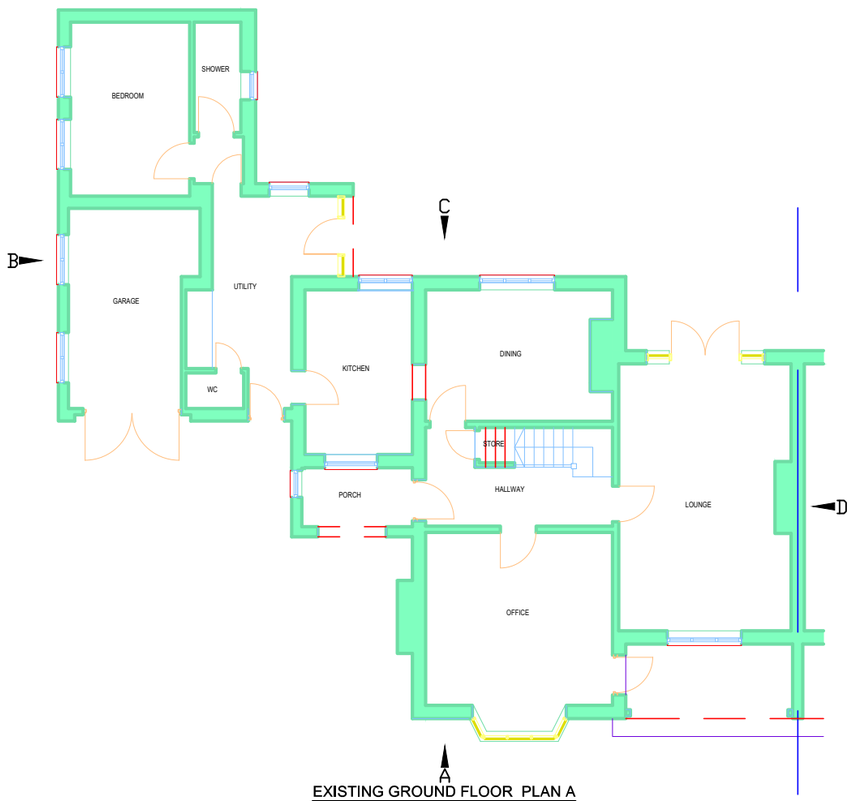


EXISTING GROUND FLOOR PLAN A

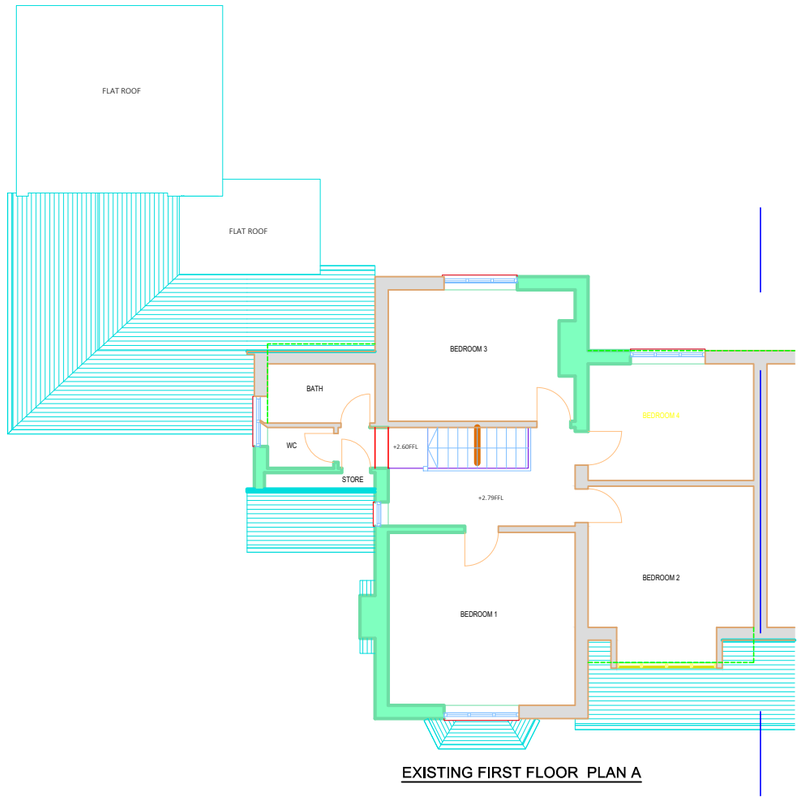

EXISTING FIRST FLOOR PLAN A

REV:	**DESCRIPTION:**	**SCALE: 1:150 @ A3**
DRAWN: IEF		**DATE:** MARCH 2026

CLIENT

Mr. & Mrs. Kelly
65 ACTON GATE
WREXHAM
LL11 2PW

PROJECT

Rear Single Storey Extension

TITLE

Existing Floor & Elevation Plans

DRAWING NUMBER

FS 238/26 - 001

JOB NUMBER

238/26

FOXALL SURVEYORS
Commercial & Residential

BUILDING SURVEYORS - CHARTERED BUILDING ENGINEERS -
ARCHITECTURAL DESIGN - PLANNING CONSULTANCY SERVICES

RICS Regulated by RICS

Mr. IAN E FOXALL BSc. (Hons) AssocRICS MCIOB C.BuildE MCABE

Tel: 01244 292421 Mobile: 07736286663
E-Mail: ian@foxallsurveying.co.uk Web: www.foxallsurveying.co.uk
9 CAMPBELL CLOSE, ALYN PARK, ROSSETT WREXHAM LL12 0HZ

DO NOT SCALE FROM THIS DRAWING - USE FIGURED DIMENSIONS ONLY. READ IN CONJUNCTION WITH ALL OTHER SPECIALISTS/CONSULTANTS DRAWINGS. REPORT ANY DISCREPANCIES BEFORE AFFECTED WORK COMMENCES. ALL SETTING OUT DIMENSIONS TO BE CHECKED ON SITE BY CONTRACTOR BEFORE WORK COMMENCES. THIS DRAWING REMAINS COPYRIGHT OF - FOXALL SURVEYING & DESIGN SERVICES LTD. COPY / DISTRIBUTION ONLY CONSENT OF THE AUTHOR.