
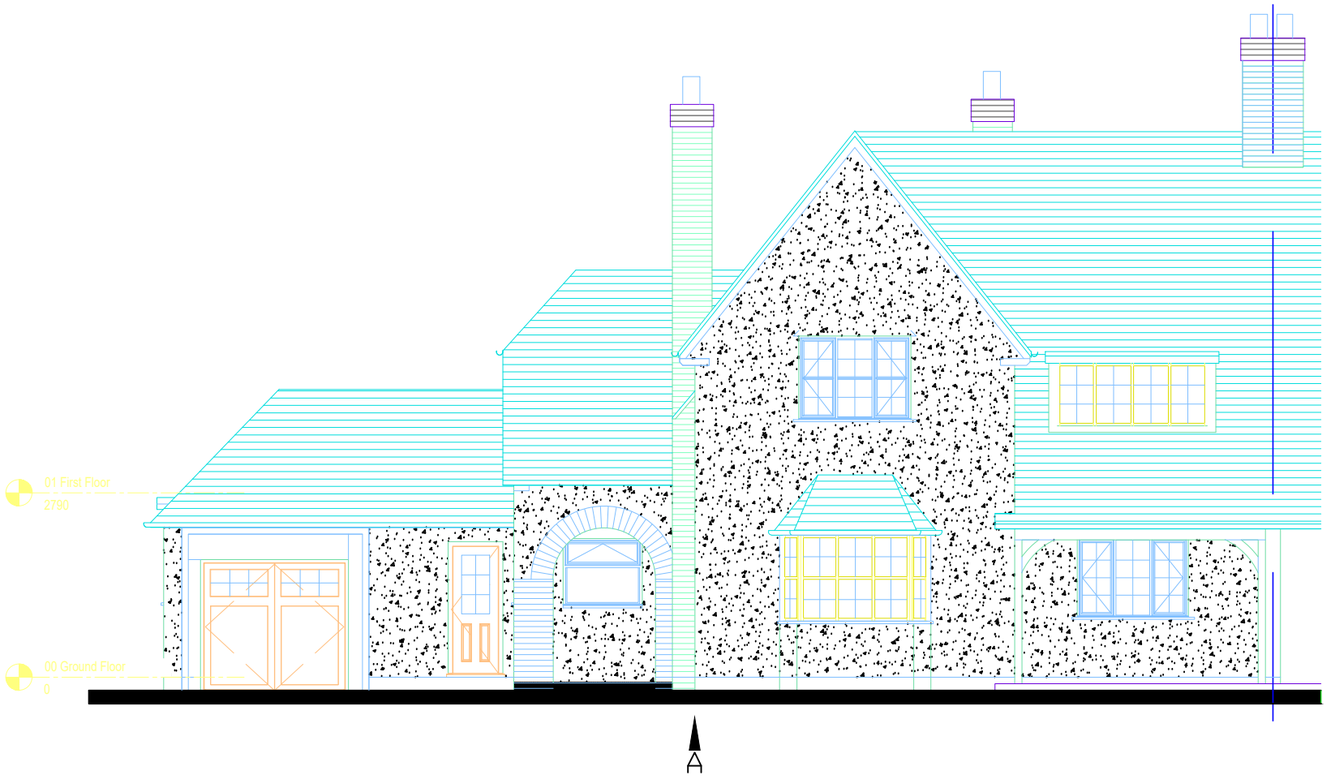



EXISTING FRONT ELEVATION PLAN A

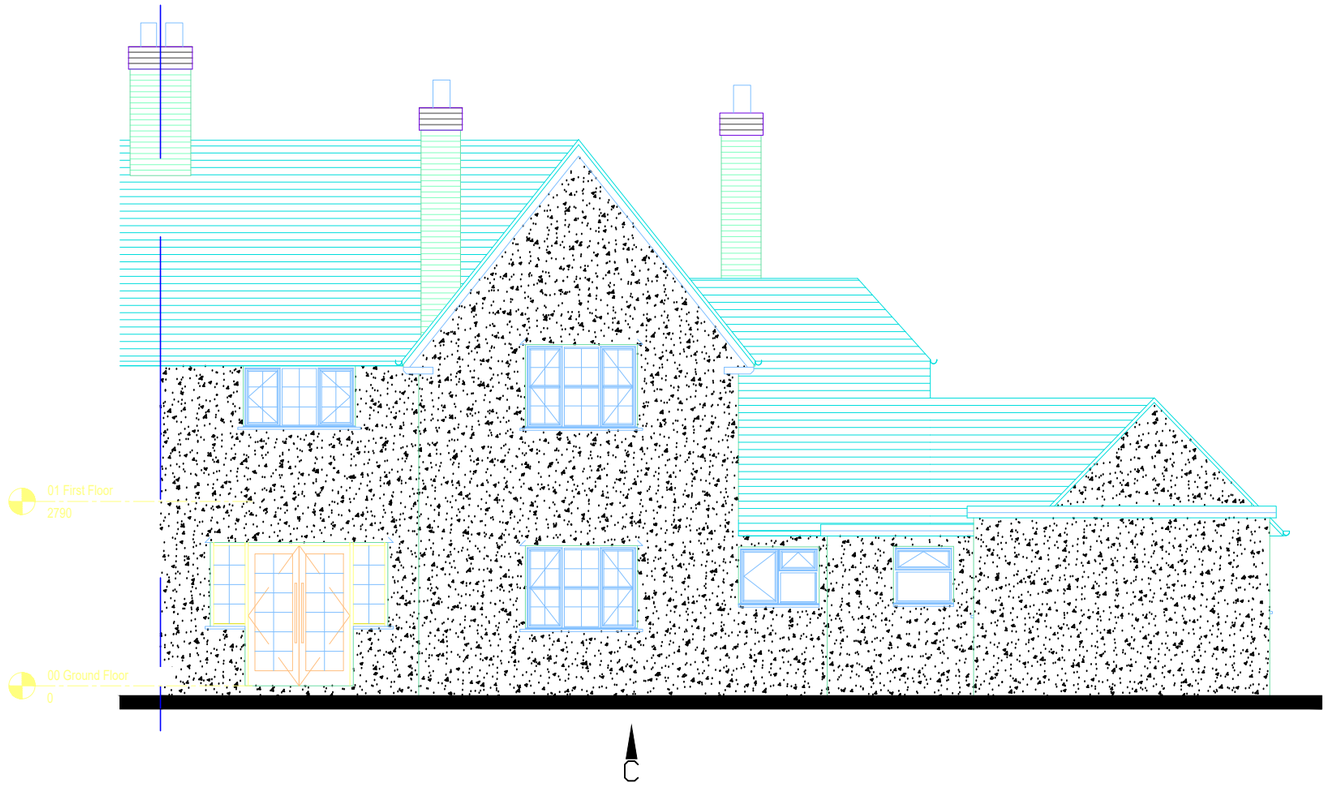


EXISTING REAR ELEVATION PLAN C

| | | |
|---|---|---|
| **REV:** | **DESCRIPTION:** | **SCALE: 1:100 @ A3** |
| **DRAWN:** IEF | | **DATE:** MARCH 2026 |

CLIENT

Mr. & Mrs. Kelly
65 ACTON GATE
WREXHAM
LL11 2PW

PROJECT

**Rear Single Storey Extension**

TITLE

**Existing Elevation Plans**

DRAWING NUMBER

**FS 238/26 - 002**

JOB NUMBER

**238/26**

FOXALL SURVEYORS
Commercial & Residential

BUILDING SURVEYORS - CHARTERED BUILDING ENGINEERS -
ARCHITECTURAL DESIGN - PLANNING CONSULTANCY SERVICES

RICS Regulated by RICS


**Mr. IAN E FOXALL BSc. (Hons) AssocRICS MCIOB C.BuildE MCABE**

Tel: 01244 292421 Mobile: 07736286663
E-Mail: ian@foxallsurveying.co.uk Web: www.foxallsurveying.co.uk
9 CAMPBELL CLOSE, ALYN PARK, ROSSETT WREXHAM LL12 0HZ



DO NOT SCALE FROM THIS DRAWING - USE FIGURED DIMENSIONS ONLY. READ IN CONJUNCTION WITH ALL OTHER SPECIALISTS/CONSULTANTS DRAWINGS. REPORT ANY DISCREPANCIES BEFORE AFFECTED WORK COMMENCES. ALL SETTING OUT DIMENSIONS TO BE CHECKED ON SITE BY CONTRACTOR BEFORE WORK COMMENCES. THIS DRAWING REMAINS COPYRIGHT OF - FOXALL SURVEYING & DESIGN SERVICES LTD. COPY / DISTRIBUTION ONLY CONSENT OF THE AUTHOR.