
Drawing No. 1054/1	Revisions
Date Sept 2025	Scale 1 : 100


PROPOSED GARAGE CONVERSION AND LOFT CONVERSION TO 11, REDLAND CLOSE, CRESFORD, LL12 8HP

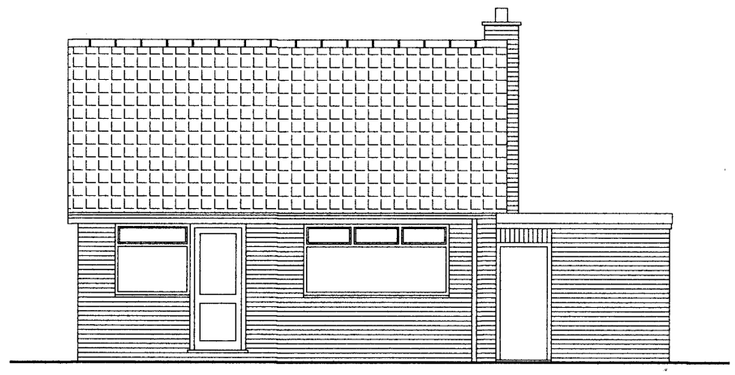


EXISTING FRONT ELEVATION



EXISTING REAR ELEVATION

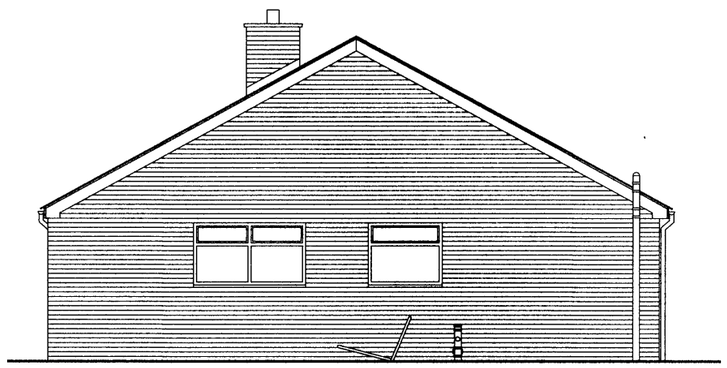

EXISTING SIDE ELEVATION

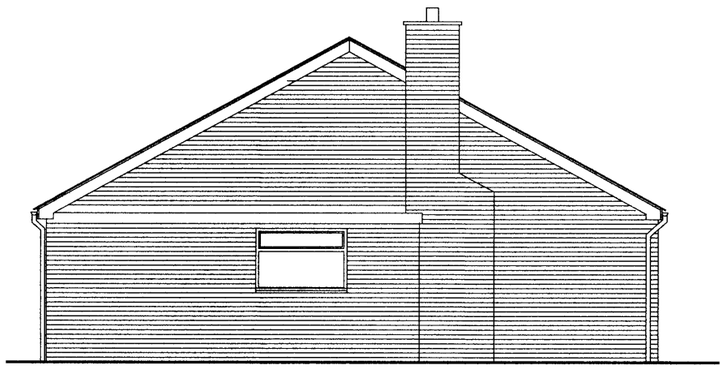

EXISTING SIDE ELEVATION

EXISTING

0 1 2 3 4 5 6 7 8 9 10