
Drawing No. 1054/3

Revisions A


Date Oct 2025

Scale 1 : 100


PROPOSED GARAGE CONVERSION AND LOFT CONVERSION TO 11, REDLAND CLOSE, GRESFORD, LL12 8HP

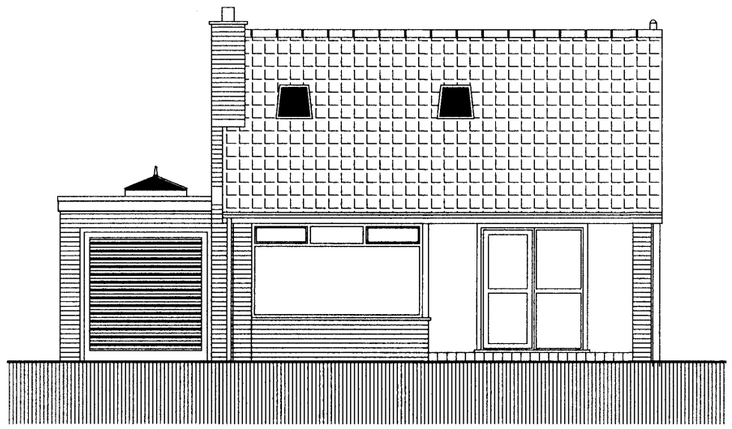


PROPOSED FRONT ELEVATION

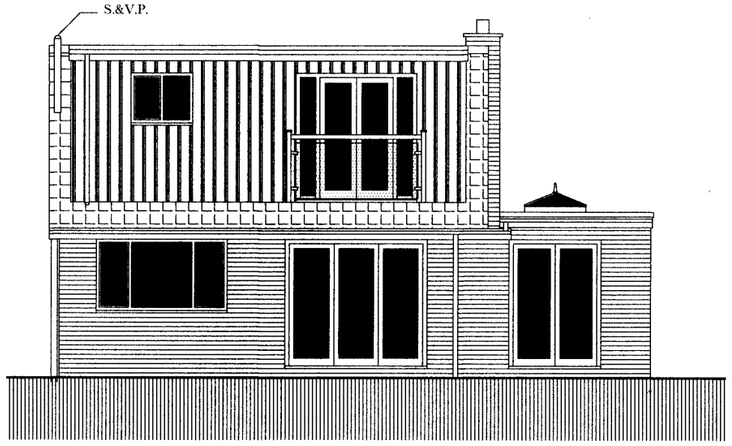

PROPOSED REAR ELEVATION

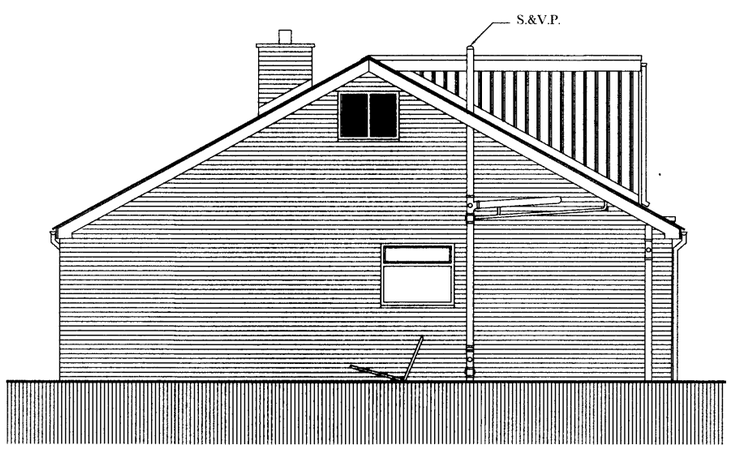

PROPOSED SIDE ELEVATION

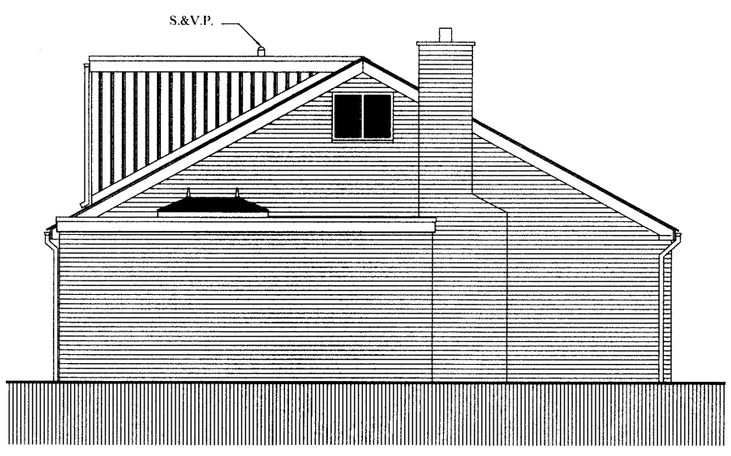

PROPOSED SIDE ELEVATION

PROPOSED

