

Drawing No. 1054/2	Revisions
Date Sept 2025	
Scale 1 : 100	

PROPOSED GARAGE CONVERSION AND LOFT CONVERSION TO 11, REDLAND CLOSE, GRESFORD, LL12 8HP

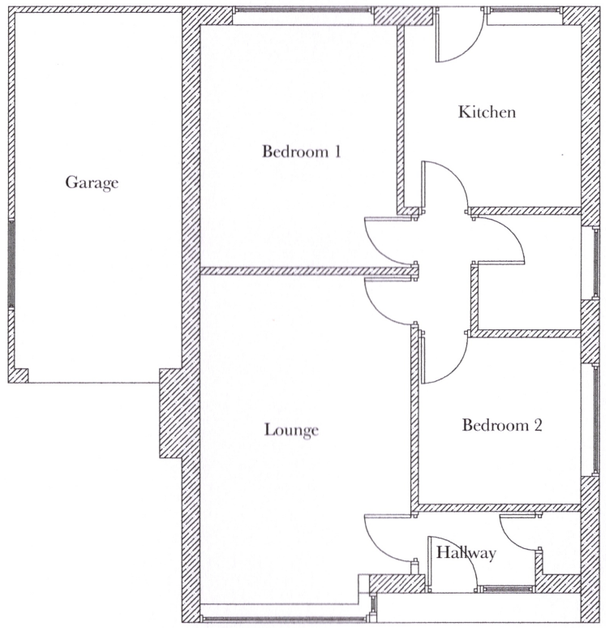

EXISTING GROUND FLOOR PLAN

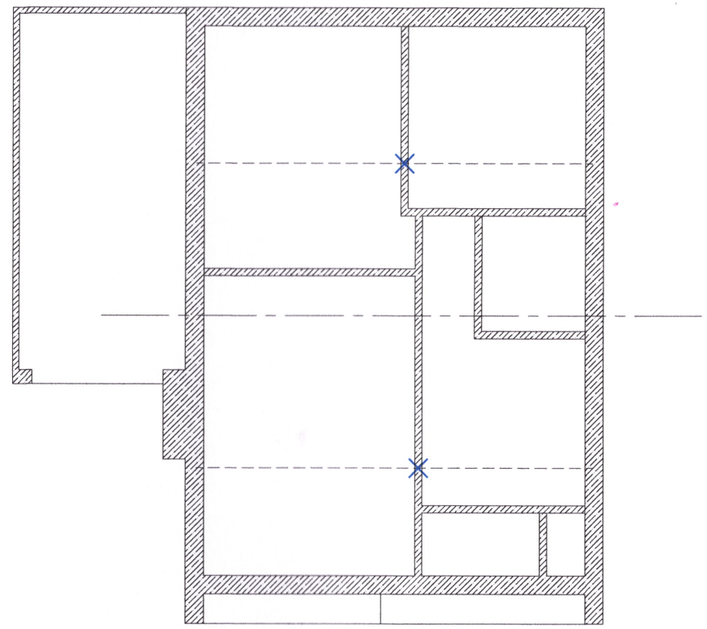

EXISTING ROOF FLOOR PLAN

EXISTING

0 1 2 3 4 5 6 7 8 9 10