


Proposed Front East Elevation

1 : 100

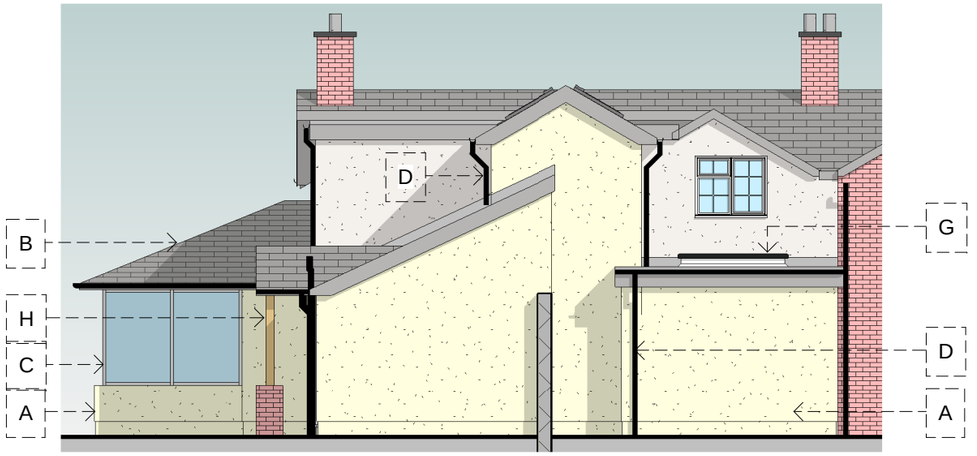


Proposed Rear West Elevation

1 : 100



Proposed Side North Elevation

1 : 100

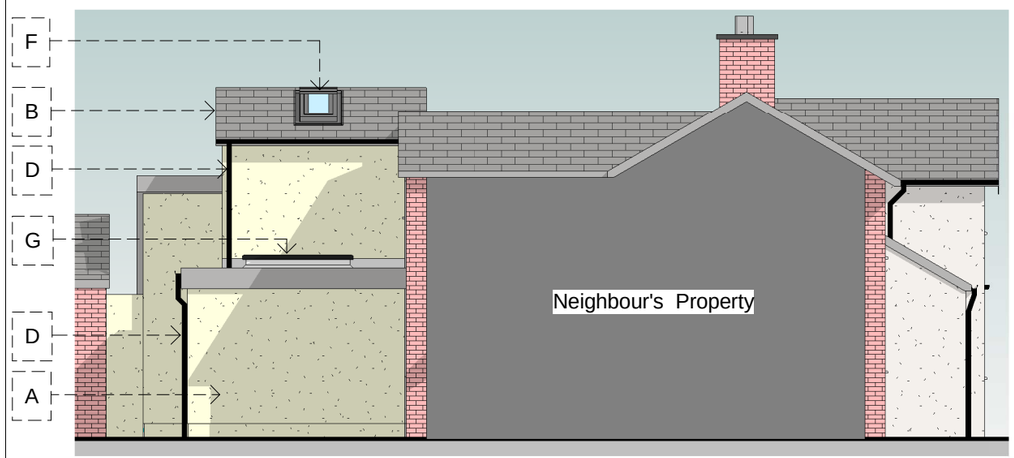

Proposed Side South Elevation

1 : 100

External materials:

A) External Walls - render with brick plinth to match existing. NB new extensions highlighted for clarity and does not represent render colour
B) Pitch Roof - concrete roofing tiles 25° pitch
C) Windows and External Door - double glazed UPVC
D) Rainwater Goods - black plastic
E) Stepped lead flashing
F) Velux roof light
G) Flat roof light; Velux or similar
H) Timber columns on brick plinth to new Porch



The Contractor is responsible for checking all dimensions - any discrepancy to be brought to the attention of the client before proceeding with the work.

Where an item is covered by drawings of different scales, the larger scale drawing takes precedence.

Do not scale drawings - measured dimensions to be worked in all cases.

Revisions:
23rd March 2026 - Planning issue

BH ARCHITECTS LTD.

Barden • Queen Street • Treuddyn • Near Mold • Flintshire • CH7 4LU

Company Number 9280139

tel. 07970 771547 email. bharch@hotmail.com

site address
Maes Lewis • Knolton • Overton • Wrexham LL13 0LE

project
Proposed Extensions and Refurbishment

description & scale
Proposed Elevations -
Scale as shown when printed at A3

date	project number	drawing number	revision
March 2026	25/249	DH/08	A