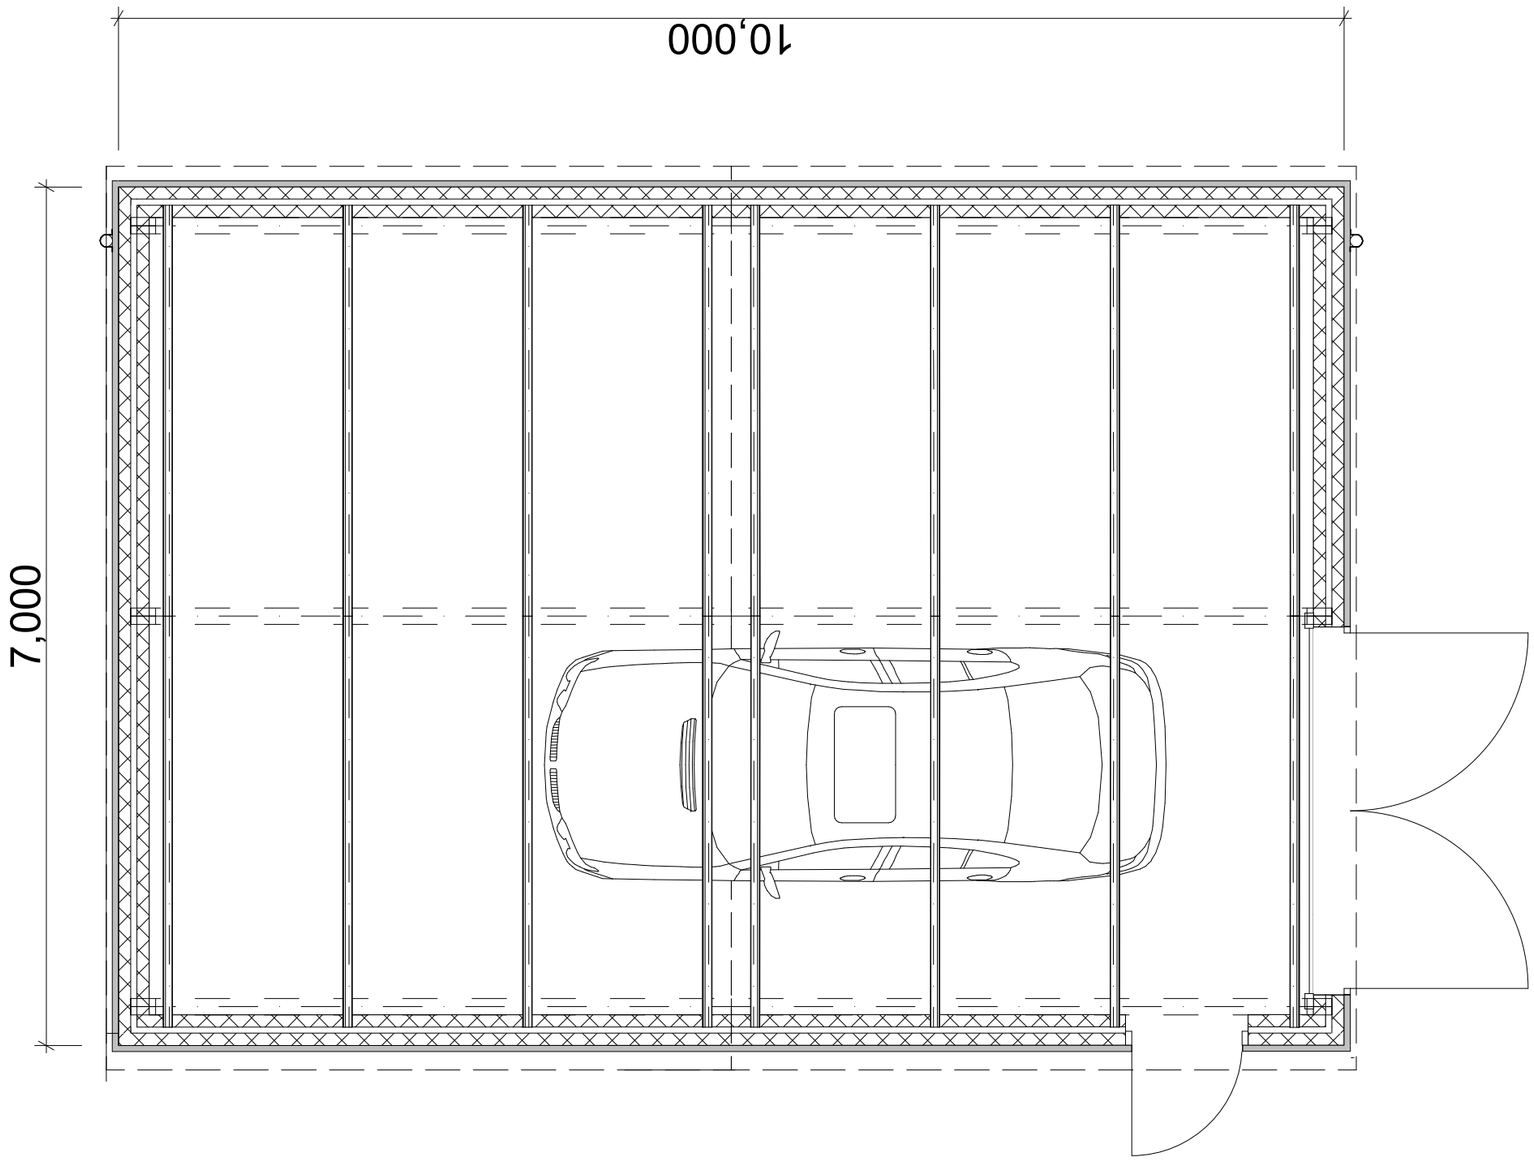


gwasanaethau pensaernïol wynn rogers architectural services

Wynn Rogers Architectural Services Ltd
Studio 3
Rosemary Lane
Dinbych
LL16 3TT

E: consult@wynn-rogers.co.uk
T: 01745 812100
W: www.wynn-rogers.co.uk

Project : Proposed Garage
2 Bersham Bank, Bersham LL14 4LL

Content : Proposed Floor Plan

Client : James Hughes

Scale : 1:50 @ A3

Date : March 2026

Drawing: 2652-003