
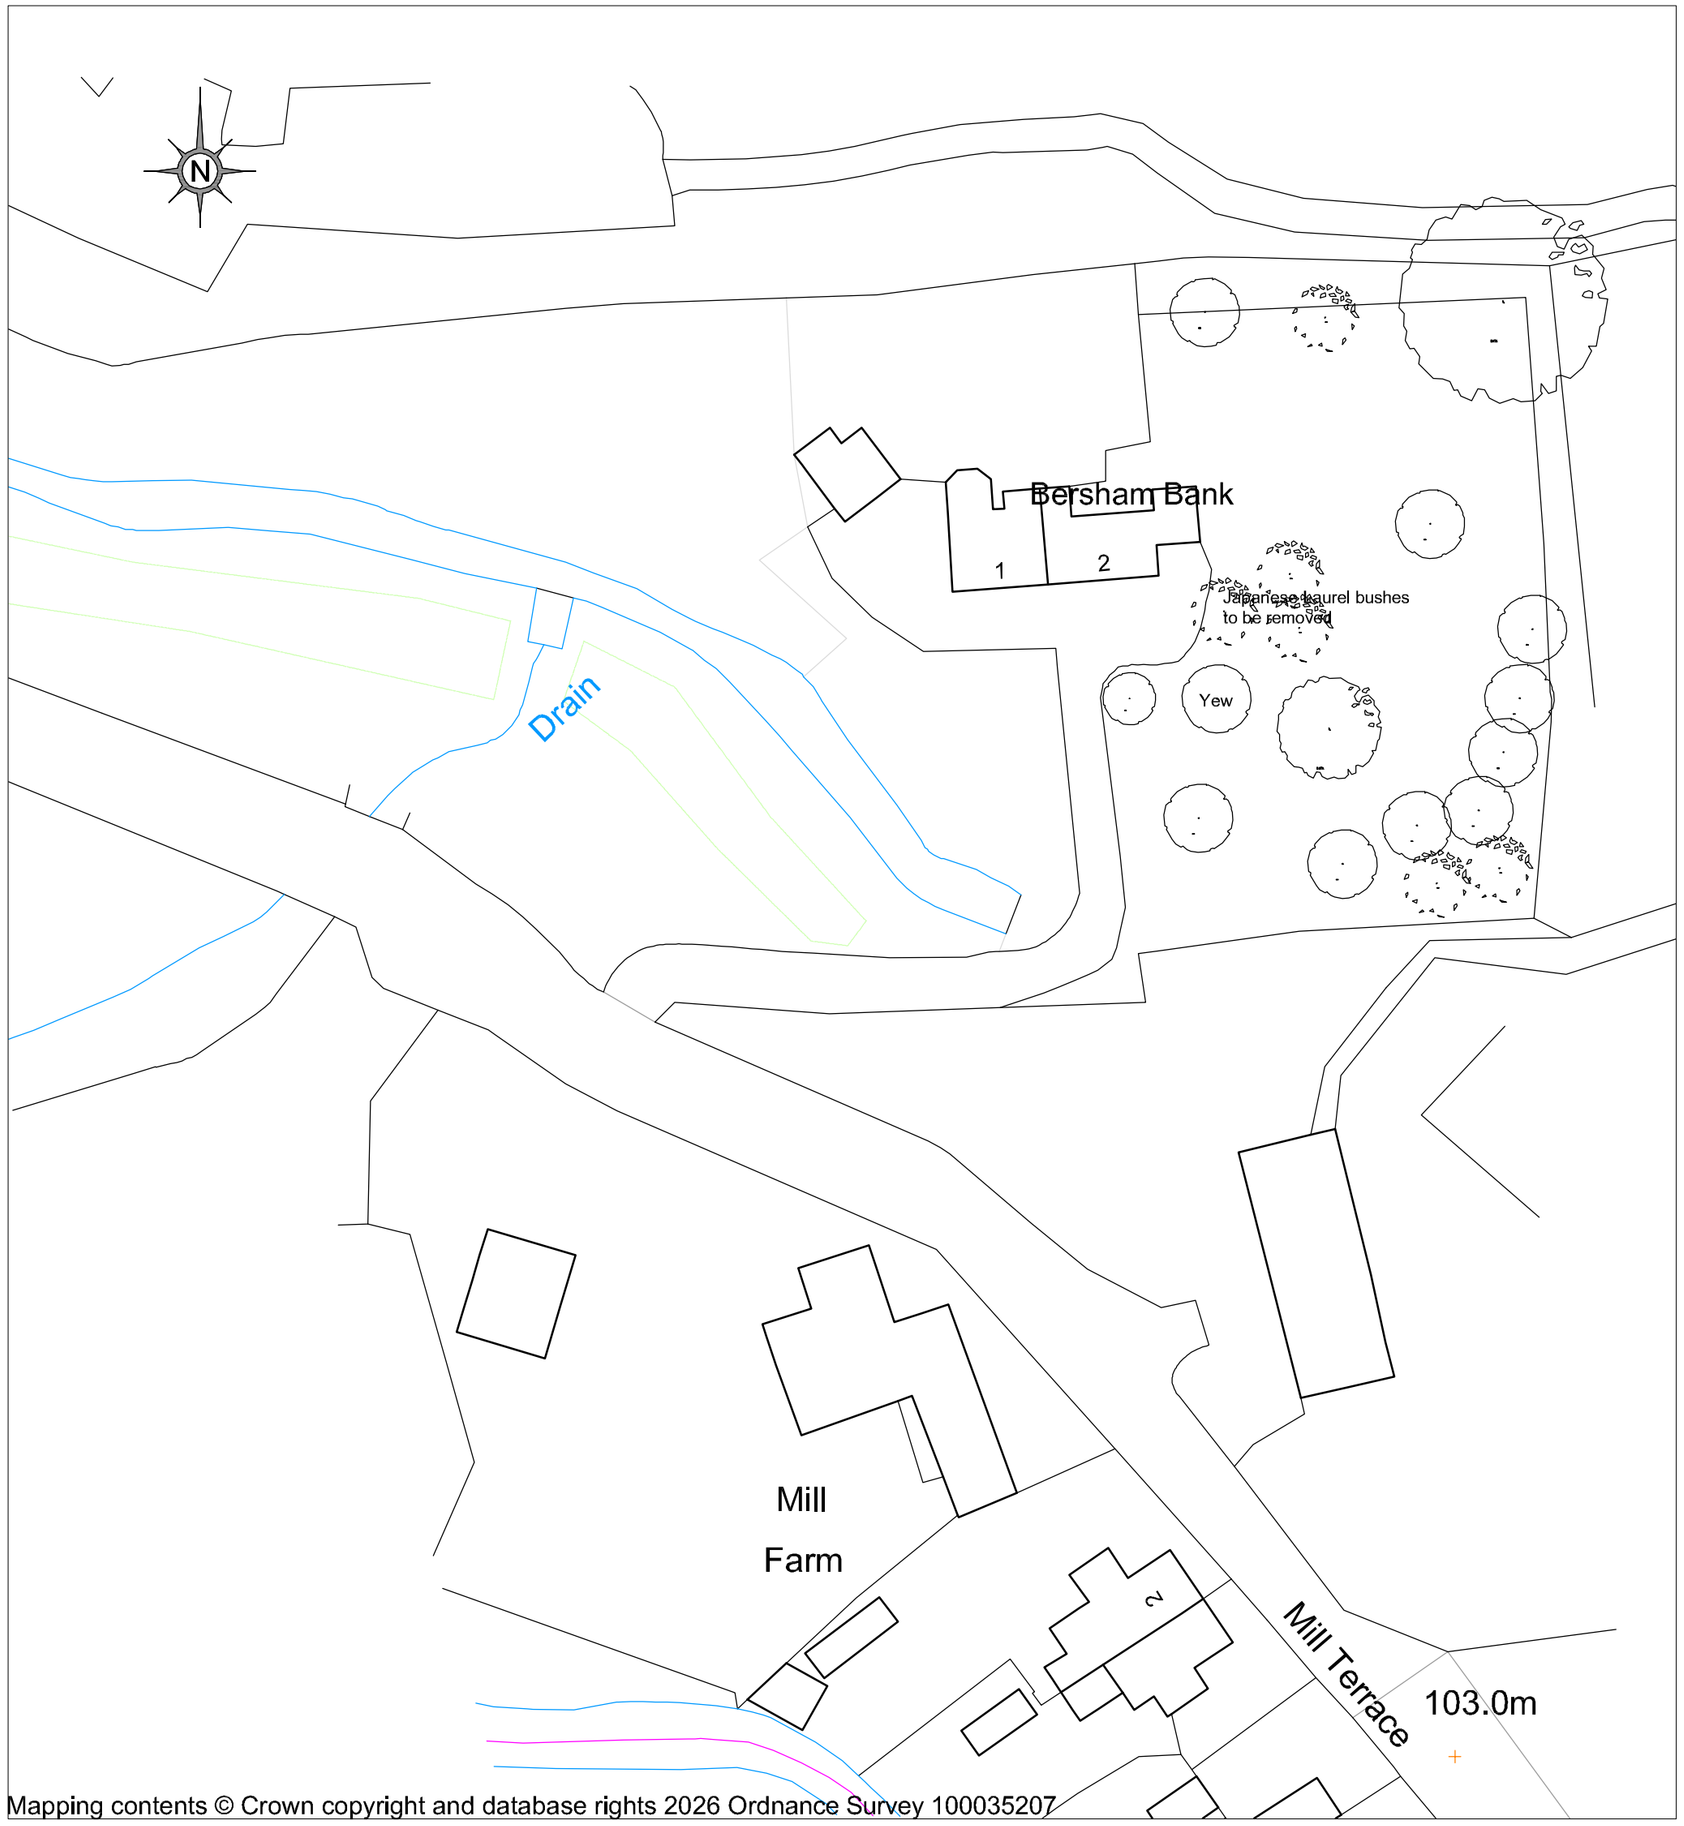


Existing Site Plan 1: 500

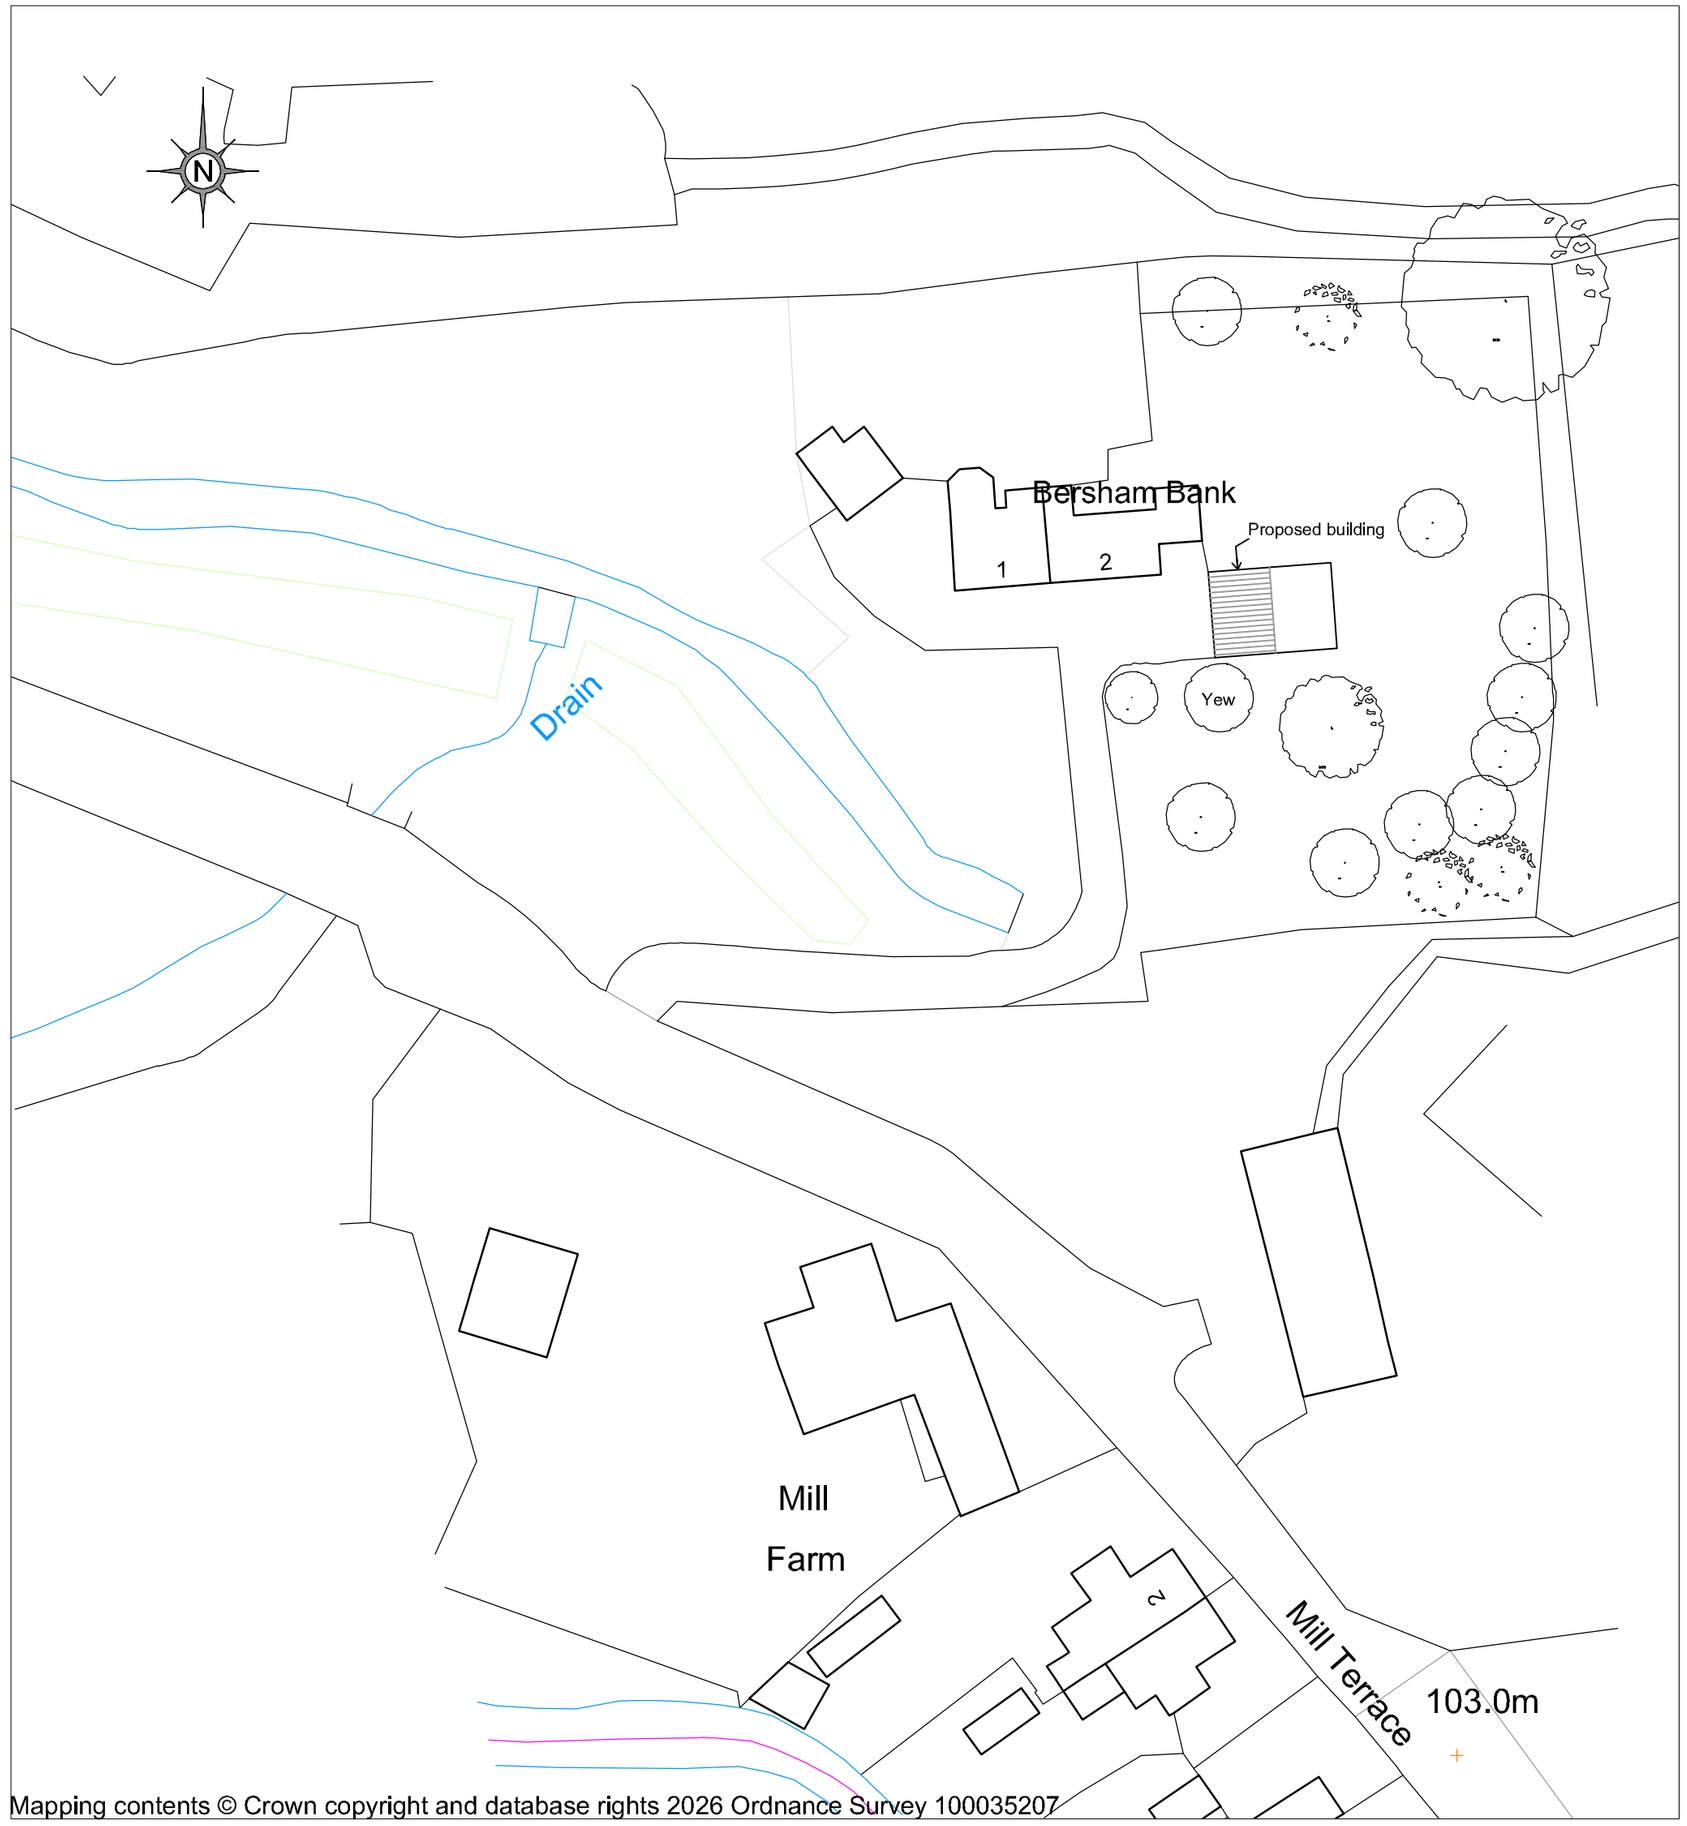

Proposed Site Plan 1: 500

Wynn Rogers Architectural Services Ltd
Studio 3
Rosemary Lane
Dinbych
LL16 3TT

E: consult@wynn-rogers.co.uk
T: 01745 812100
W: www.wynn-rogers.co.uk

gwasanaethau pensaernïol wynn rogers architectural services

Project : Proposed Garage
2 Bersham Bank, Bersham, LL144LL
Content : Existing and Proposed Site Plans
Client : M James Hughes

Scale : 1:500@ A2
Date : April 2026
Drawing: 2652-002