
Shed at Pen y Cae - Site plan

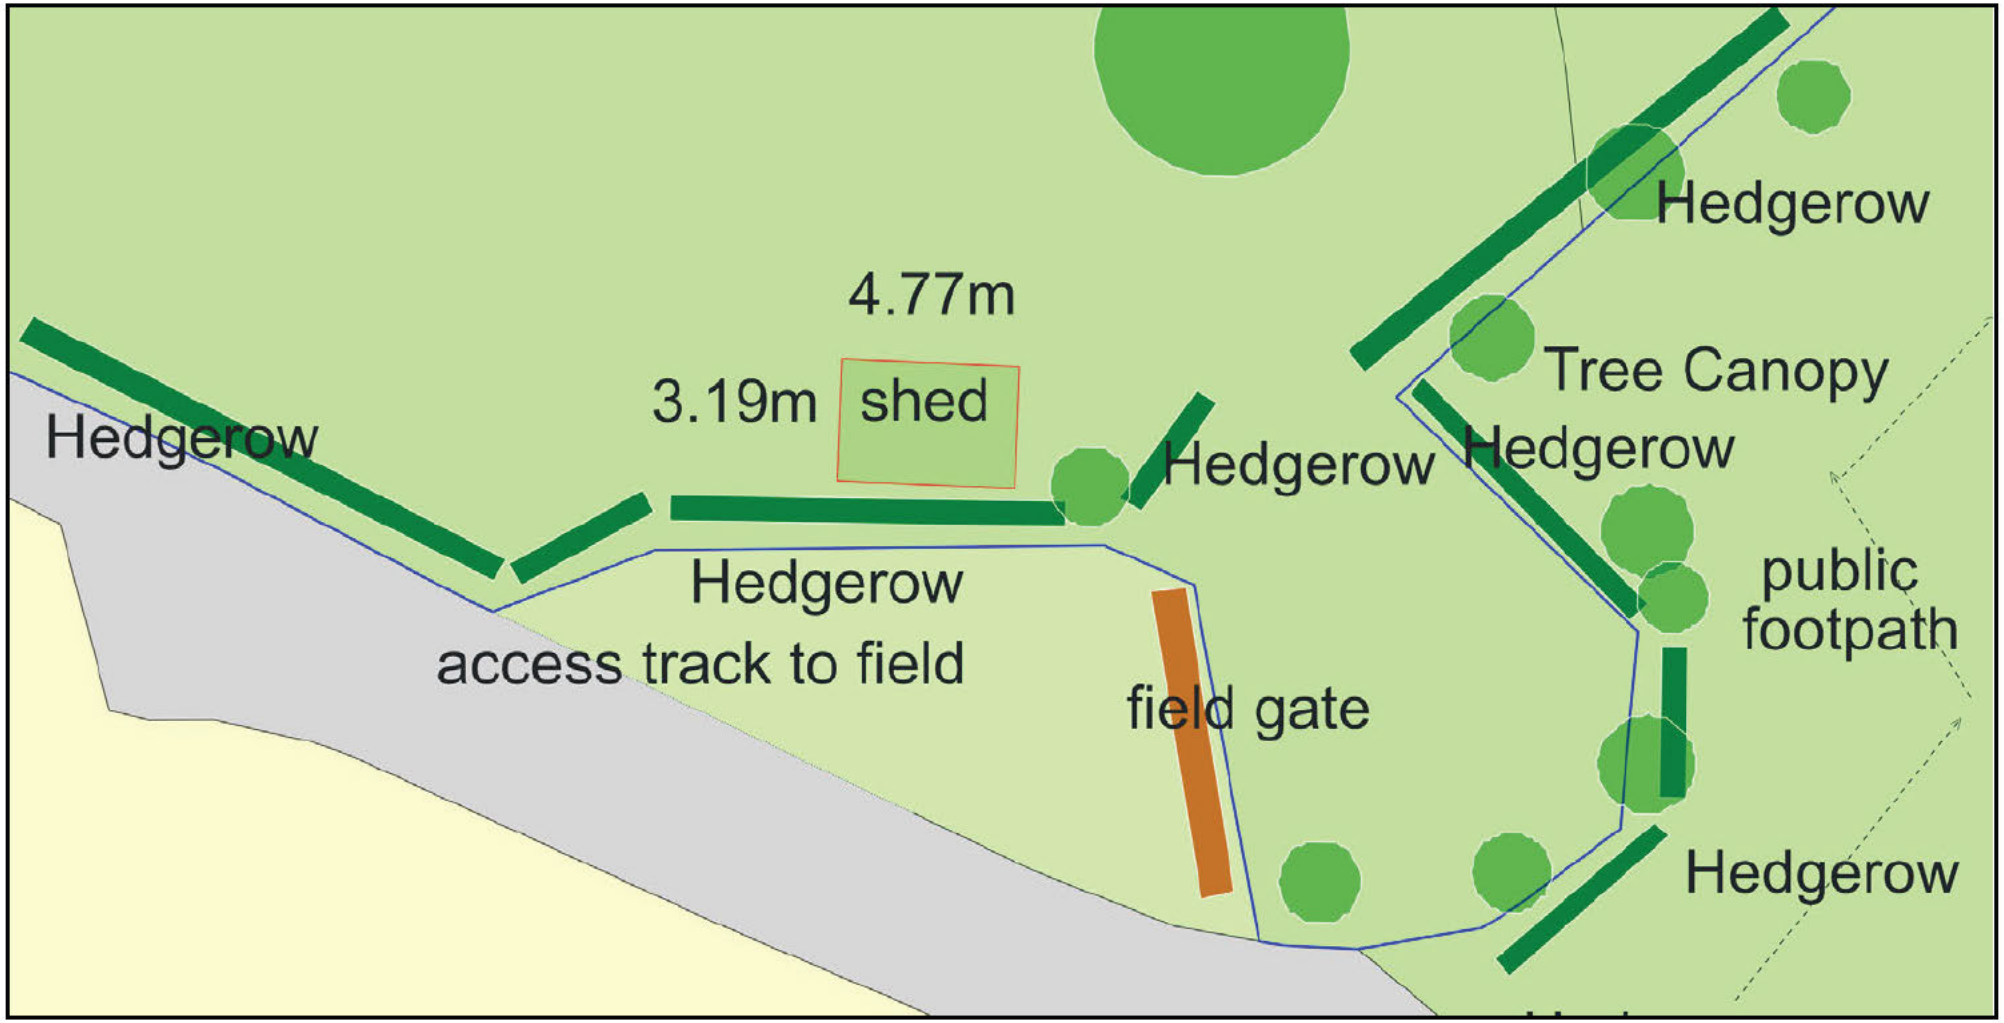

ReQuestaPlan

Plan Produced for: [redacted]

Date Produced: 13 Apr 2026

Plan Reference Number: TQRQM26103114106600

Scale: 1:200 @ A4

© Crown copyright and database rights 2025 OS 100042766