

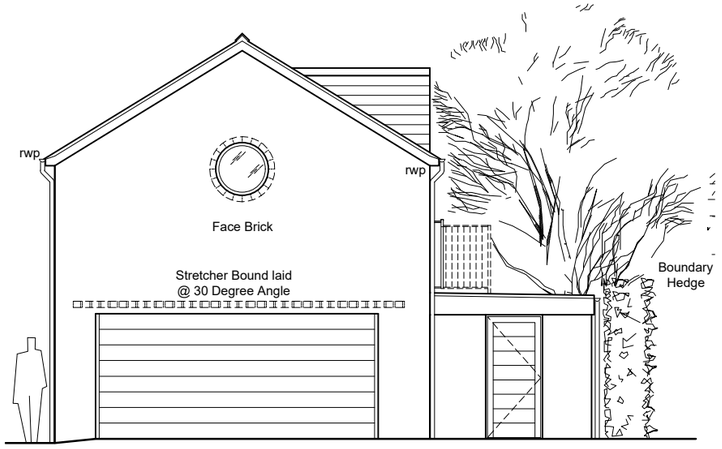



SOUTH WEST ELEVATION

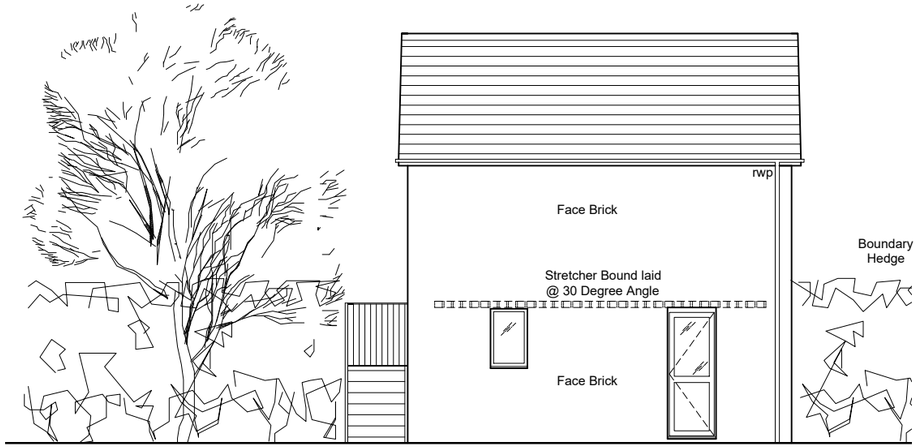


NORTH WEST ELEVATION

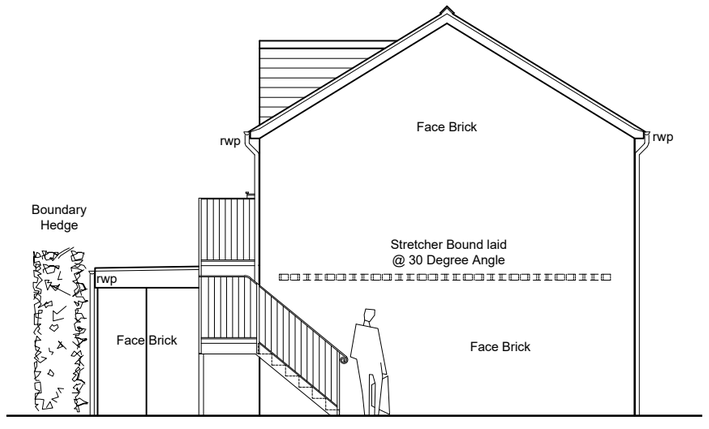

NORTH EAST ELEVATION

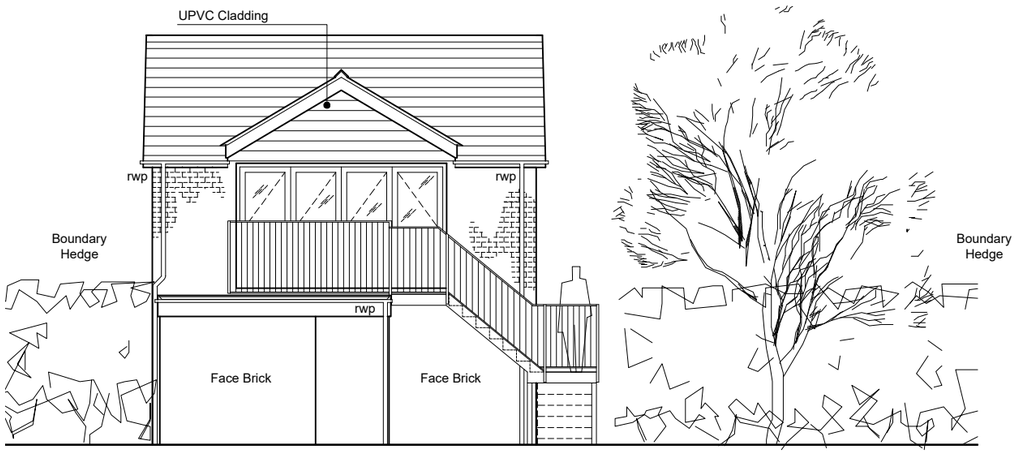

SOUTH EAST ELEVATION

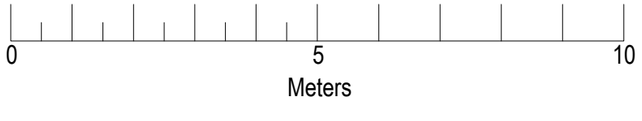

NOTES:

Roof
Natural Slate Tiles.
Clay Ridge Tiles.
Flat Roof to Store Area.

Walls
Face Brick (Red)
UPVC Cladding (White)

Doors/Windows
UPVC (White)
Roller Garage Door (Brown)

Rainwater Goods
Half Round (Black)
Round Down-pipe (Black)

Soffit / Fascia/ Barge-boards
UPVC (White)

Stairs.
Metal (Black)

Face Brick

REV	INT	DETAILS	DATE
-	-	-	-

APC ARCHITECTURAL SERVICES
Tel: 01745 337052. Mobile: 07341 165 834

ALL DIMS IN MM. IF IN DOUBT, ASK

SCALE: 1:100 @ A3	TOLERANCE: + -
DRAWN BY: APC	CHECKED BY:
DATE: 10.04.2026	REVISION:

DRAWING NO: 182/01

DRAWING TITLE: Existing Elevations

JOB TITLE: Change of use from existing Garage to one Bedroom Flat and Games Room.

CLIENT: Darryl Williams. Croeshowell Cottage
Croeshowell Lane, Burton LL12 0LB

© - All rights reserved
Copyright APC Architectural Services.