


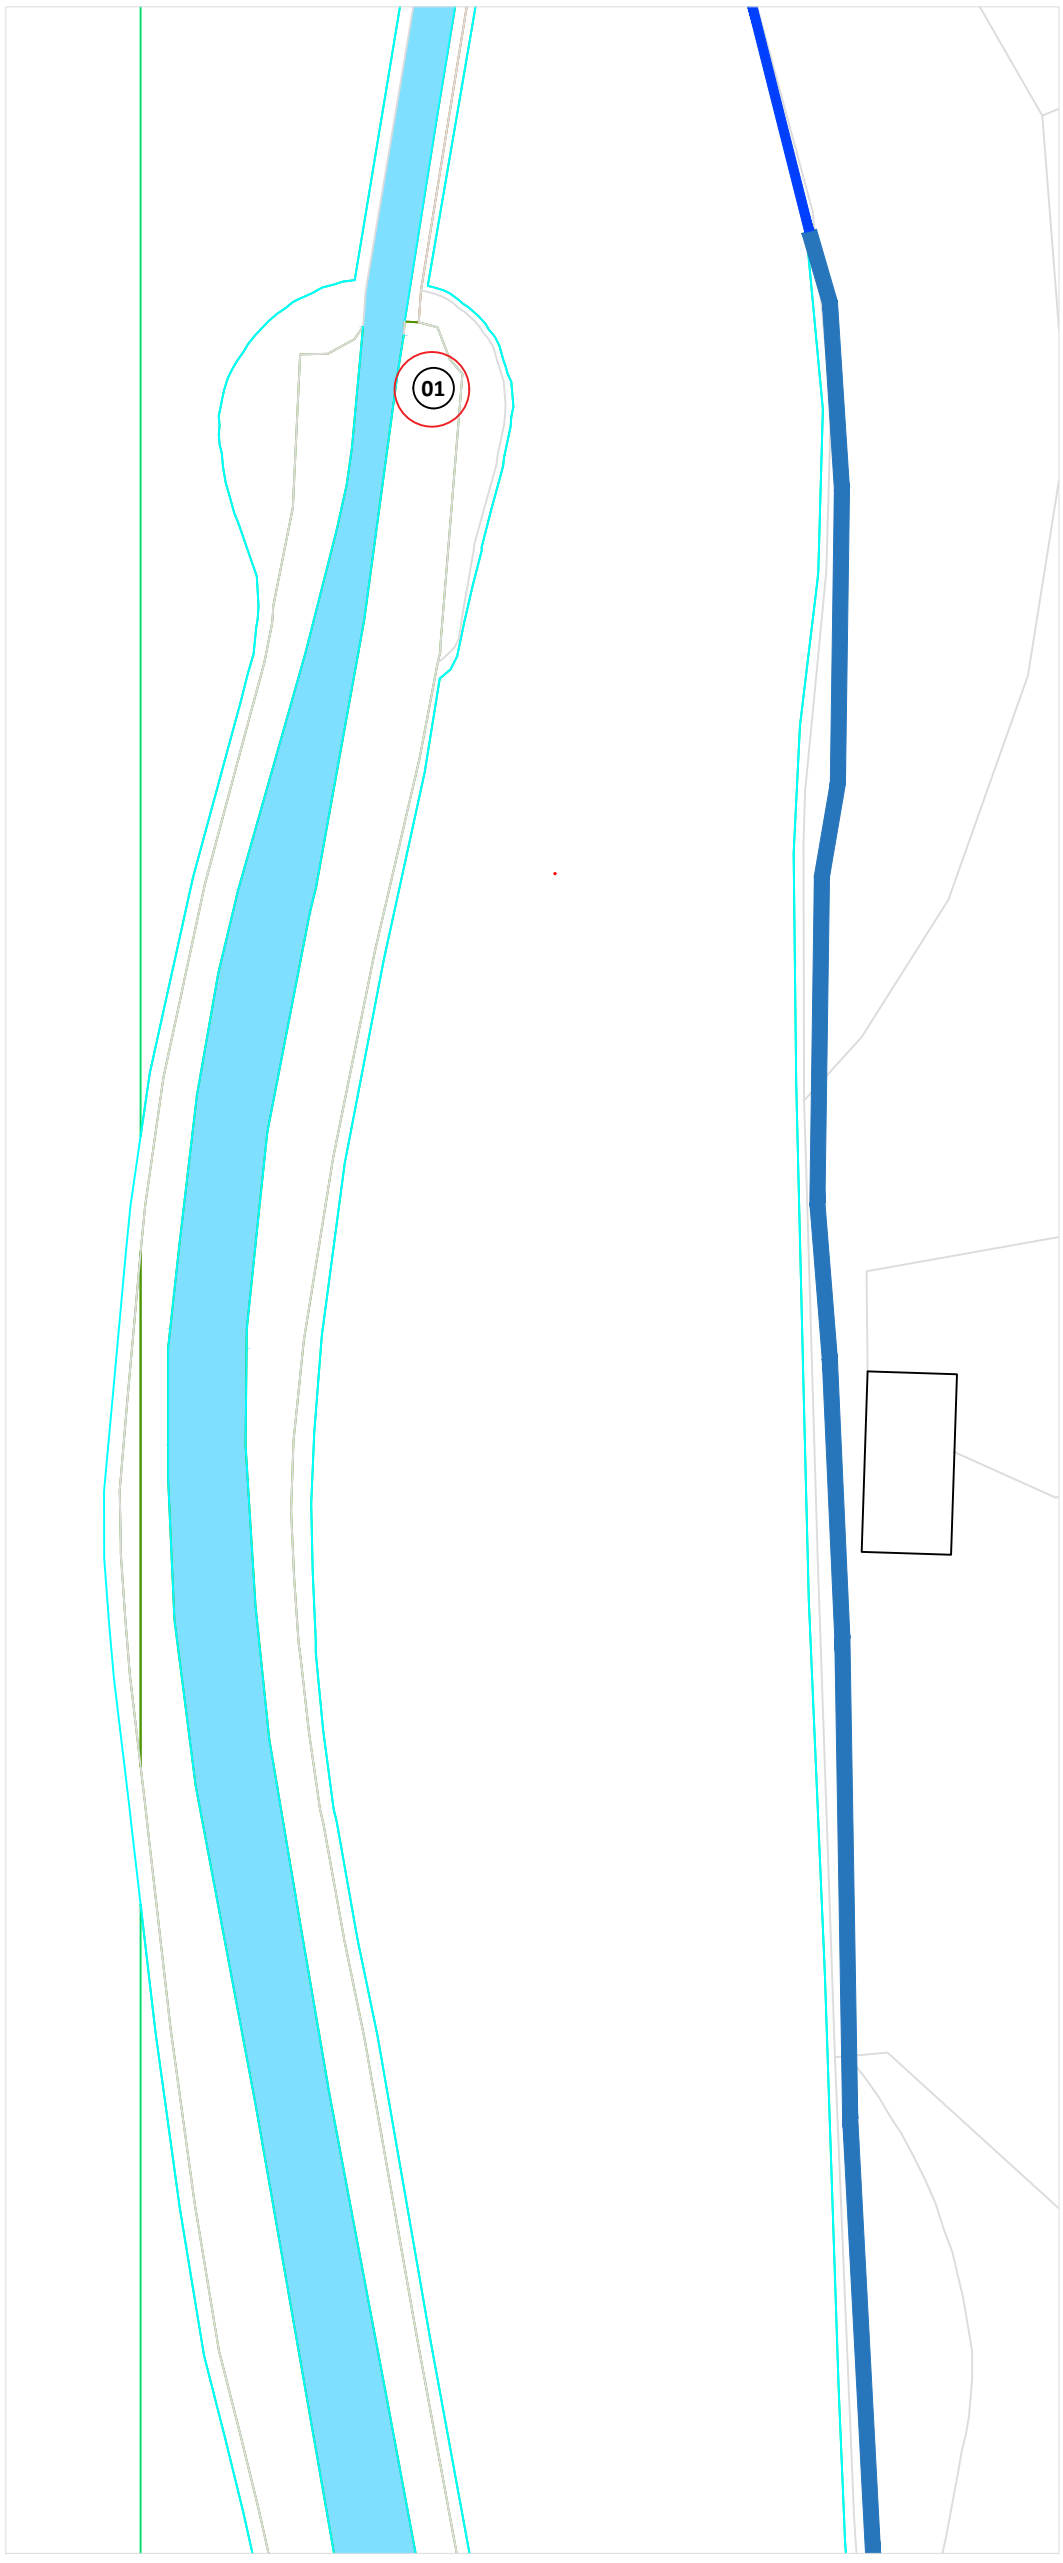

01 CCTV Column and buried base

Indicative Application Area (CCTV pole location)

Trust Property Boundary

PLEASE NOTE - DRAWINGS ARE BASED ON AN O.S AND TOPOGRAPHICAL SURVEY. DRAWINGS TO BE CHECKED, APPROVED BY A STRUCTURAL ENGINEER PRIOR TO ANY WORKS ON SITE. MEASUREMENTS, LEVELS AND CO-ORDINATES SHOULD BE CHECKED ON SITE AND CONFIRMED PRIOR TO FABRICATIONS OR INSTALLATIONS.

Canal & River Trust
Making life better by water

THIS DRAWING AND THE DESIGNS DEPICTED ARE THE COPYRIGHT OF CANAL AND RIVER TRUST AND MAY NOT BE REPRODUCED OR MADE USE OF, EITHER DIRECTLY OR INDIRECTLY WITHOUT EXPRESS WRITTEN CONSENT.

Sheet
CCTV Site Plan: Southern section

Project
Pontcysyllte Aqueduct CCTV

Origin Date/ Auth	Drawing No.
08/04/2026 RS	P12223-CRT-LA -056-027-L-002
Scale 1:500 @ A3	Sheet Size A3
Revision / Issue V1	Revision Date 16.04.2026

NORTH

0m 10m 20m 20m

Scale Bar 1/500@ A3

Site Plan : – Southern Section

Scale 1:500@ A3

© Crown copyright and database rights. 2019. Ordnance Survey 100022432. © Next Perspectives. 2019. Contains Royal Mail data. © Royal Mail copyright and database right. 2019. Contains National Statistics data. © Crown copyright and database right. 2019 © Crown copyright material is reproduced with the permission of Land Registry under delegated authority from the Controller of HMSO