
Construction (Design and Management) Regulations

Design risk assessments are carried out throughout the design stage of this project in accordance with company procedures and manuals. Where reasonably possible all areas of risk applicable to design and end use of the construction have been identified and then eliminated, mitigated or recorded as a residual risk. Note that general risks of which a competent designer or contractor should be aware are not included. This drawing is to be read in conjunction with the Pre-construction Information and all related documents prepared in accordance with the current Construction (Design and Management) Regulations 2015 and all applicable Health and Safety legislation as currently amended.

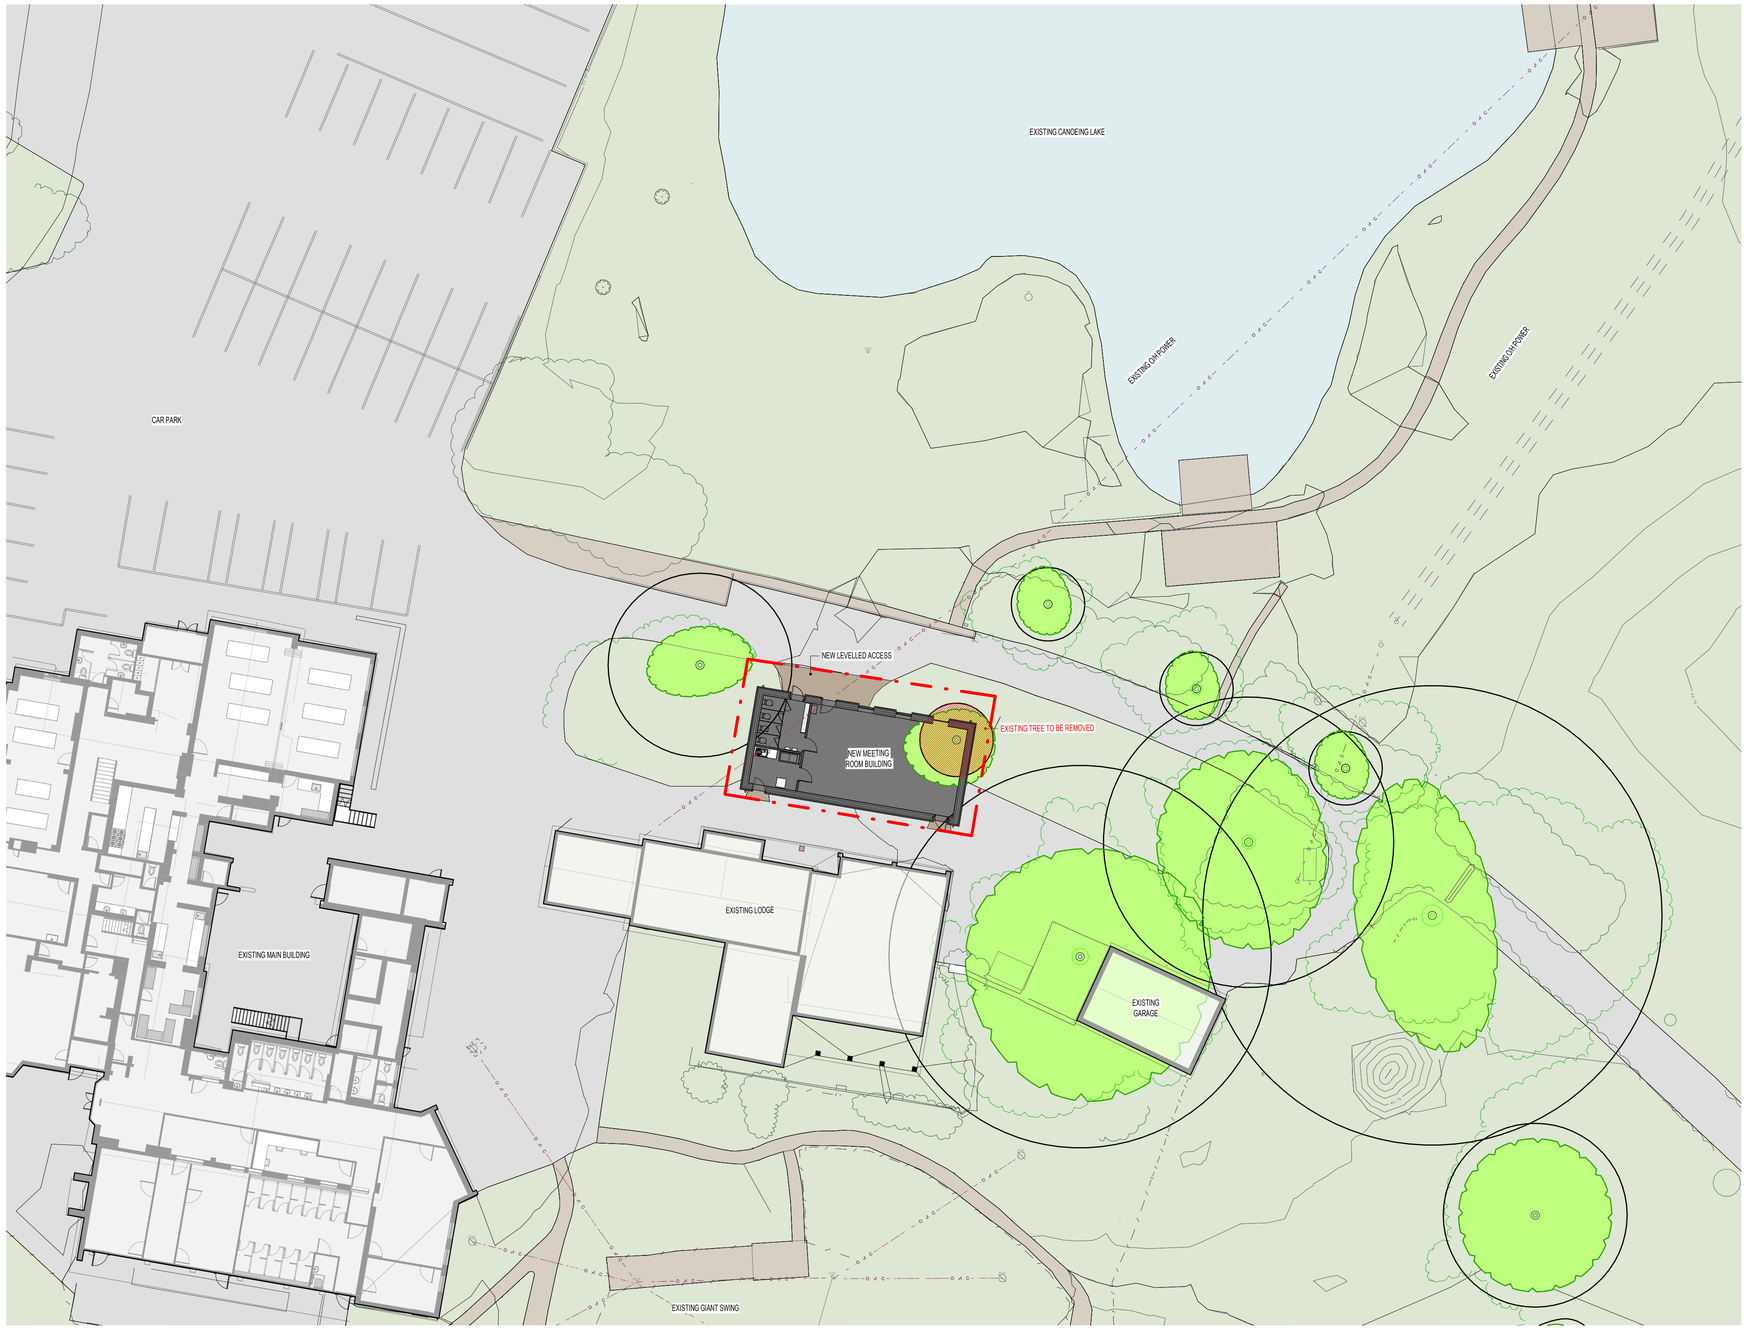


Proposed Site Plan
1 : 200

| | | |
|---|---|---|
| P01 | Stage 3 issue \| AJ \| CB \| CE | 18/03/2026 |
| P00 | Initial input and issue \| AJ \| CB \| CE | 04/03/2026 |
| REV | DESCRIPTION \| DRAWN BY \| CHECKED BY \| APPROVED BY | DATE |

| | |
|---|---|
| RIBA PLAN OF WORK WORKSTAGE | LEVEL OF MODEL DEFINITION (LoD) |
| Stage 3 - Spatial Coordination | LoD 3 - Approximate Model |
| PURPOSE OF ISSUE - SUITABLE FOR ... | STATUS or SUITABILITY |
| Planning Submission | Status A3 - Stage 3 Approved/Accepted |

lawray architects

CARDIFF 029 2052 8140
LONDON 0207 138 3560
WREXHAM 01978 357 887
www.lawray.co.uk

CLIENT
Robinwood Activity Centre

PROJECT TITLE
Robinwood Activity Centre, Maes-y-Nant, Cross Lanes, Wrexham

DRAWING TITLE
Proposed Site Plan

PROJECT No
20321

SCALE @ A1
1 : 200

DRAWING No
(00)1192.2007
(A3) 20192.8
(b) EN-ISO19650

REVISION
RAC-LAW-X-X-DR-**A-069101** **P01**

0.0 4.0m 8.0m 12.0m 16.0m 20.0m
GRAPHICAL SCALE 1:200

DO NOT SCALE

Any discrepancy or query concerning this drawing should be referred to the Architect
Copyright © LAWRAY LIMITED
Registered Office: Southgate House, Wood Street, CARDIFF CF10 1EW
Reg. Co. No. 2724178, VAT Reg. No. 134 2146 06

Print Date: 18/03/2026 12:23:21

File Name: Autodesk Docs://20321_RobinwoodActivityCentre/RAC-LAW-Z-Z-M3-A-00003_Meeting Room Building.rvt