

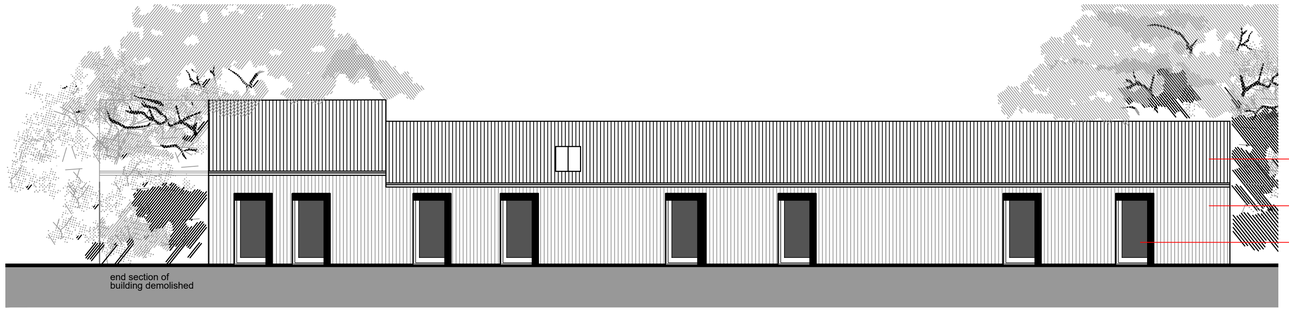


ELEVATION FACING NORTH EAST

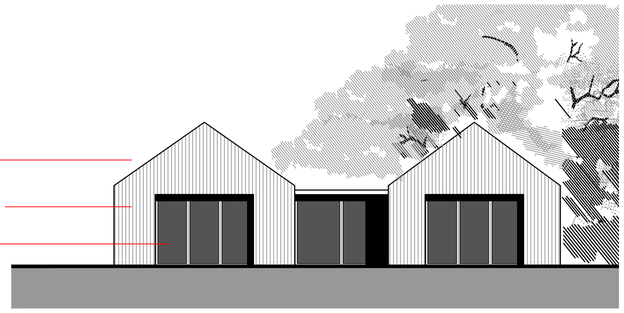


ELEVATION FACING NORTH WEST

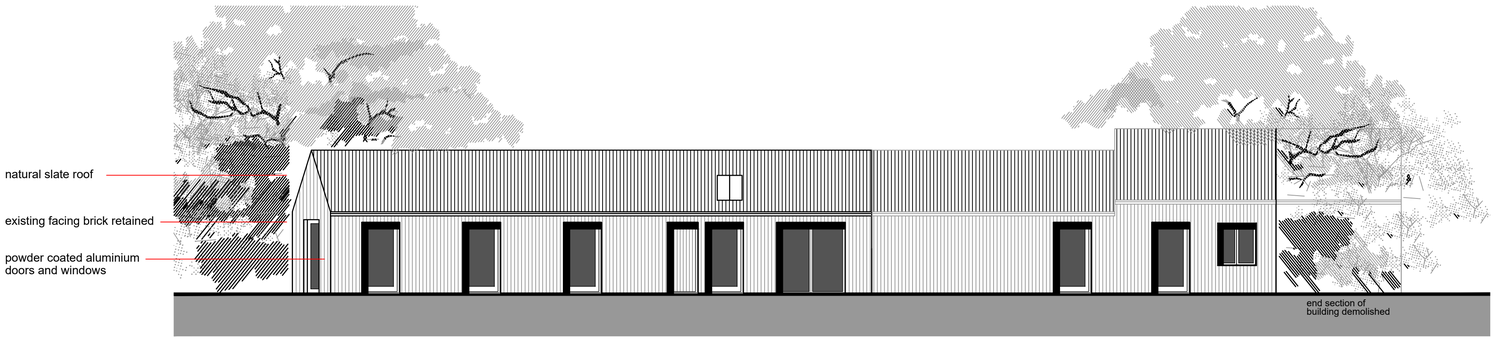


ELEVATION FACING SOUTH WEST



ELEVATION FACING SOUTH EAST

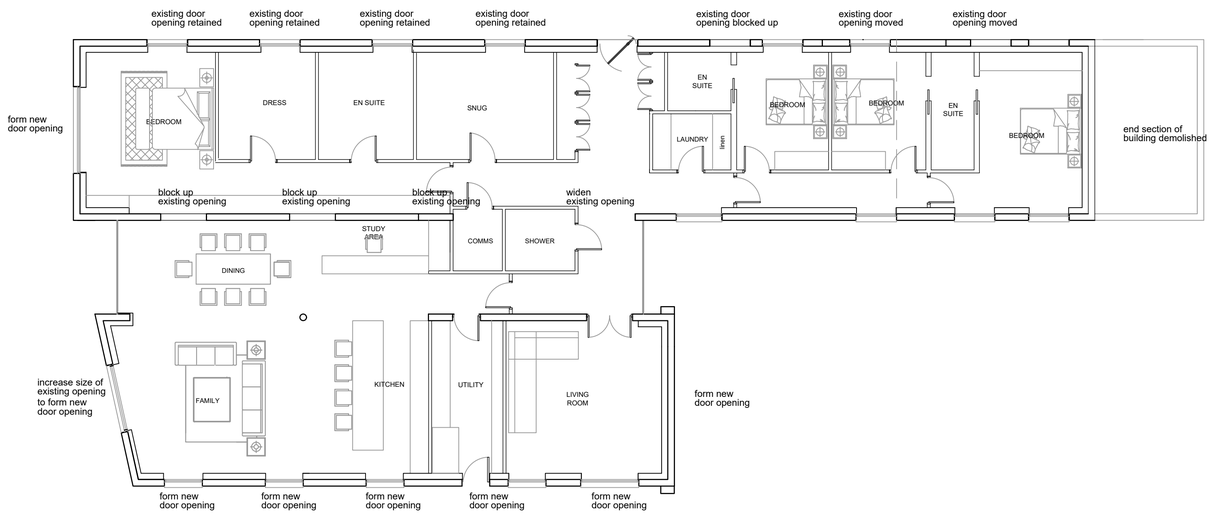

GROUND FLOOR PLAN

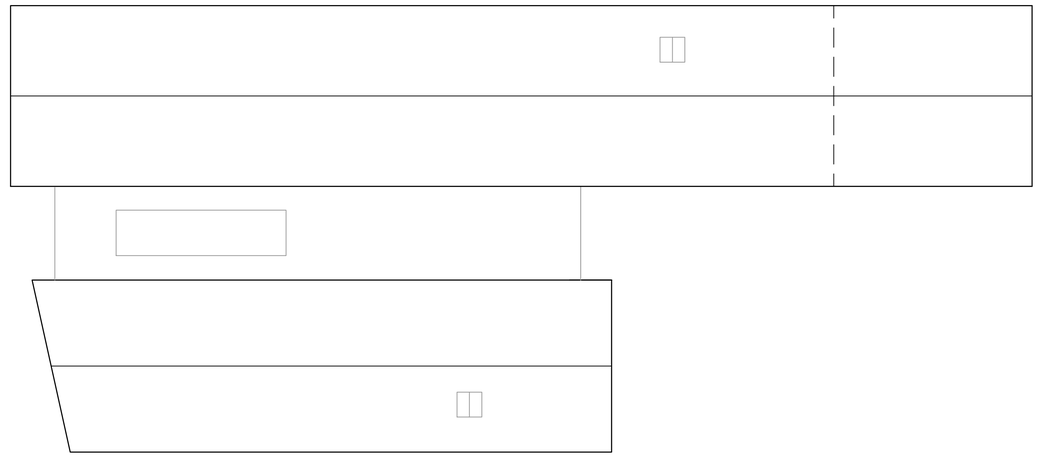

ROOF PLAN

RIBA Chartered Practice

MARK WILLACY
ARCHITECTS

client
MR. NATHAN CUNNINGHAM

job
PROPOSED REPLACEMENT DWELLING
GAMFORD FARM, GAMFORD LANE, ROSSETT

title
PROPOSED CONVERSION OF BUILDING 04 & 05

scale	date	job no.	drawing no.
1:100@A1	24 FEB '26	MSW208	PR45

A – Penmon House, 76 Hoole Road, Chester CH2 3NL
T – +44 (0)1244 853891 / +44 (0)7973 322953
E – mark@markwillacyarchitects.co.uk
www – markwillacyarchitects.co.uk