

52 Huntsmans Corner.

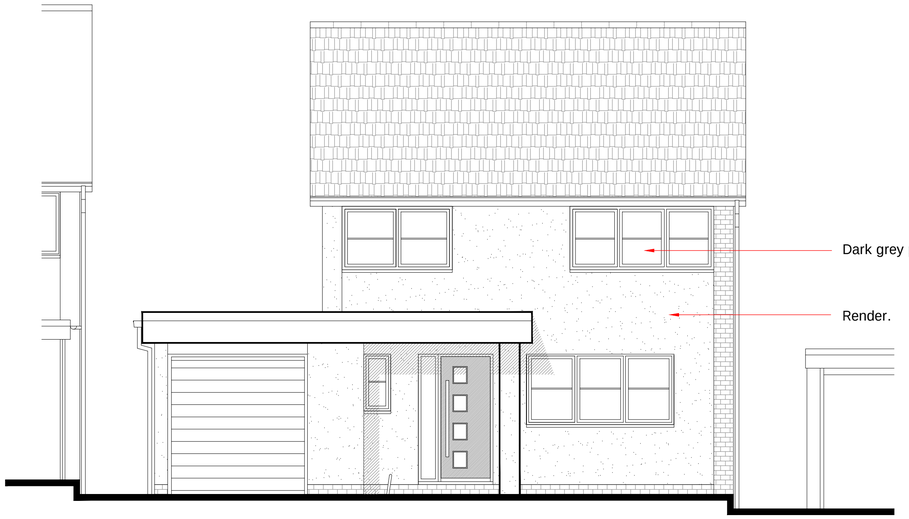


Proposed Front Elevation

1:50

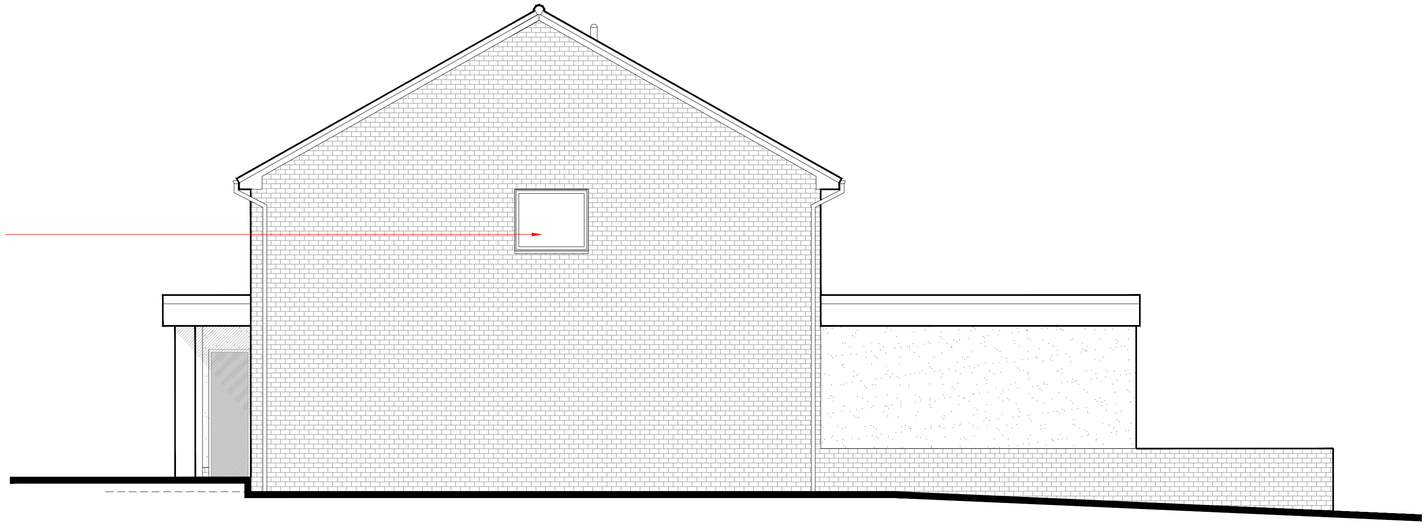


Proposed Side Elevation

1:50

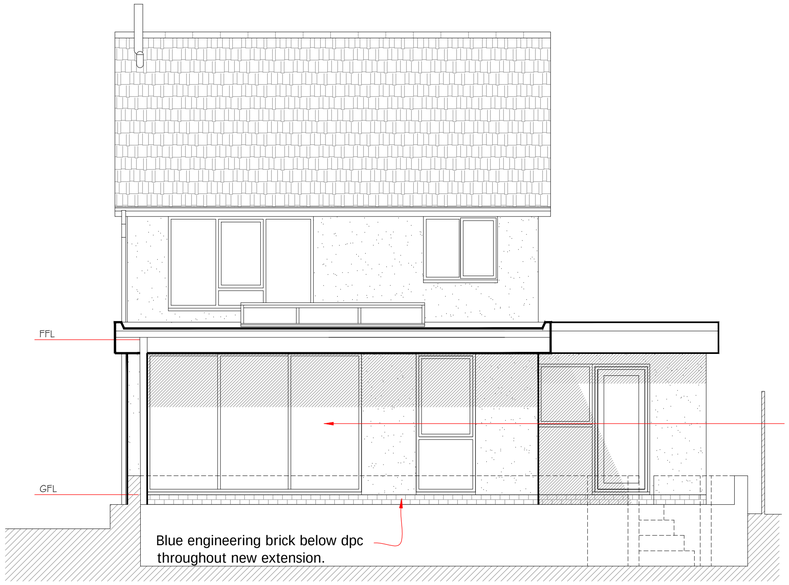

Proposed Rear Elevation

1:50

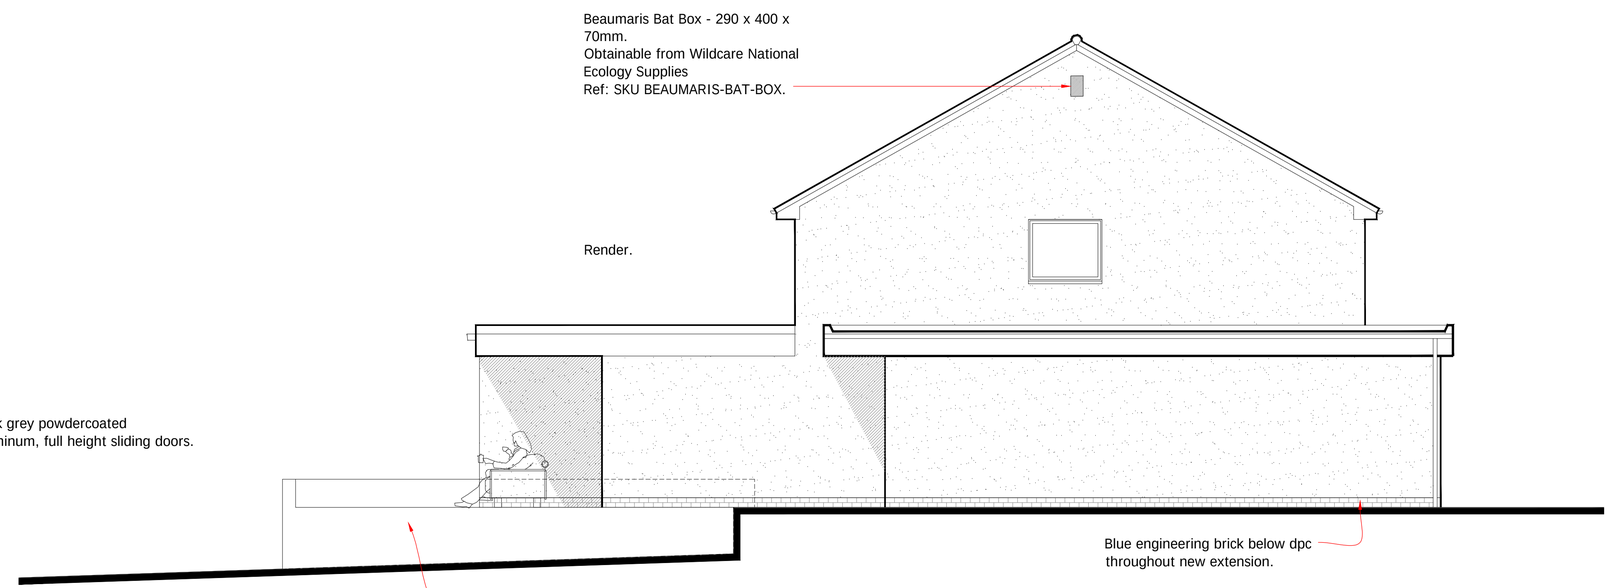

Proposed Side Elevation

1:50

CULLIS
ARCHITECTURAL DESIGN

25 Sunningdale Close
Wrexham
LL13 9QU

M 07791 480768
E ajones540@btinternet.com

LABC partner

Client: Mr. & Mrs. Corcoran.

Drawing Title: Proposed Elevations.

Job Title: Proposed Alterations to
52 Huntsmans Corner, Wrexham.

Date:	Scale:	Rev:	Drg No:
Aug 2025	1:50 at A1	'A'	PD/04