
PROPOSED NON-MATERIAL AMENDMENT

3697-26

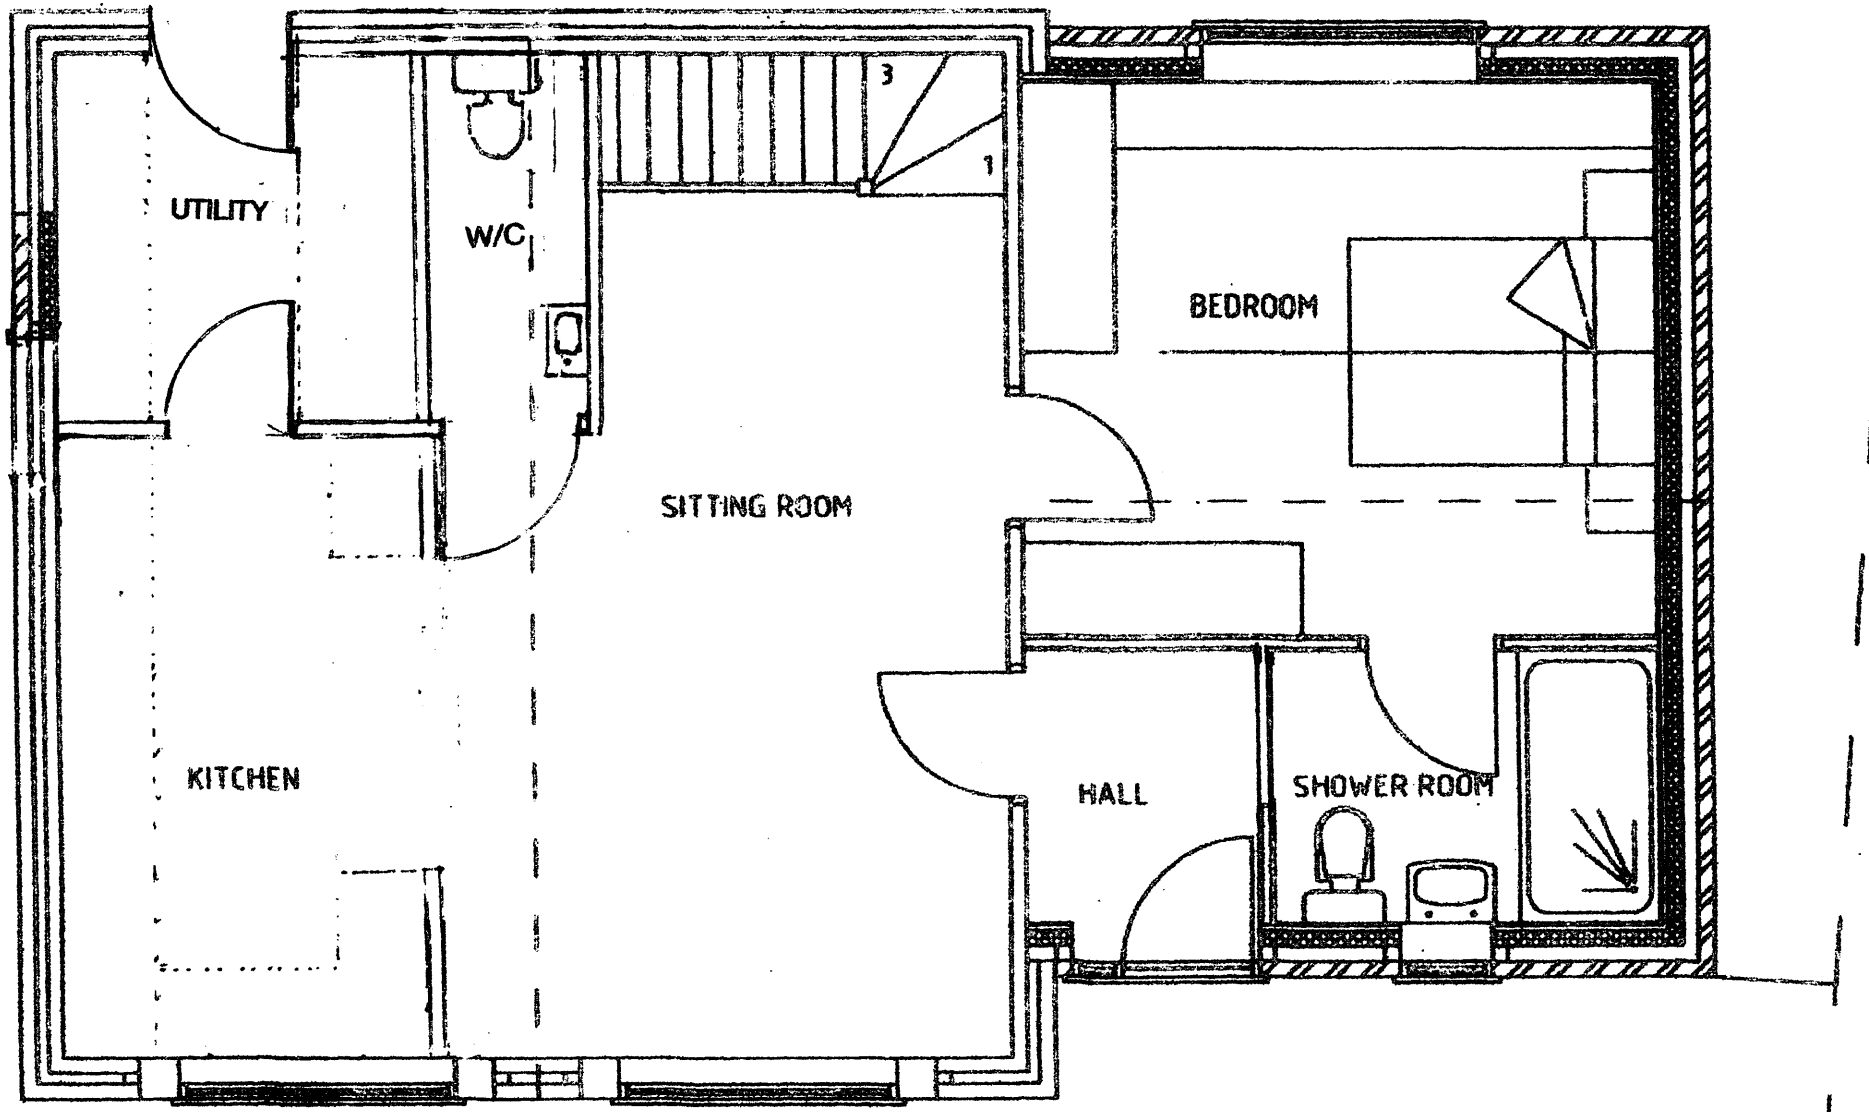

GROUND FLOOR PLAN with AMMENDMENTS

SCALE 1: 50