

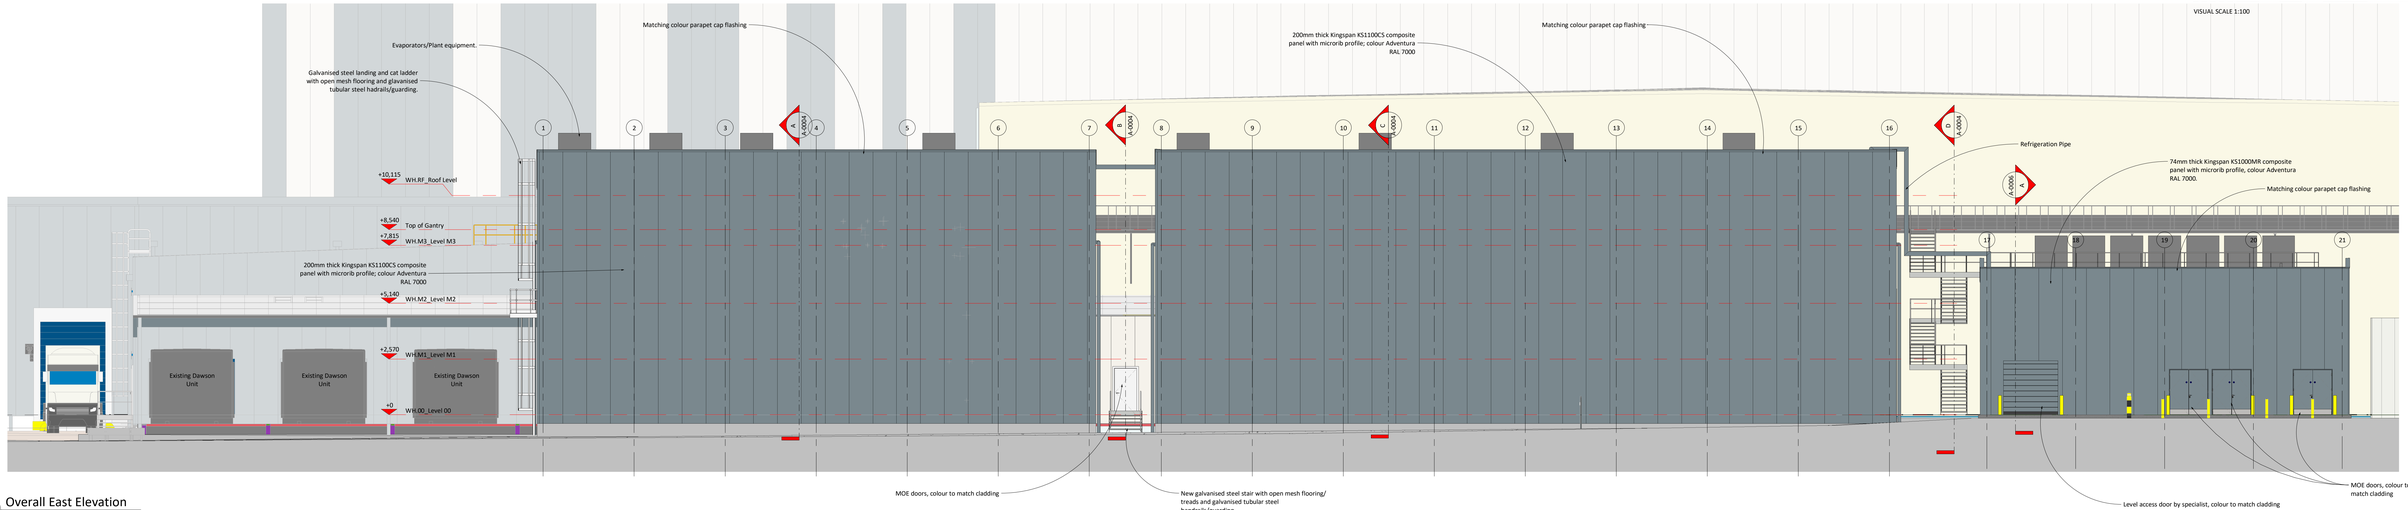



E Overall East Elevation
1 : 100

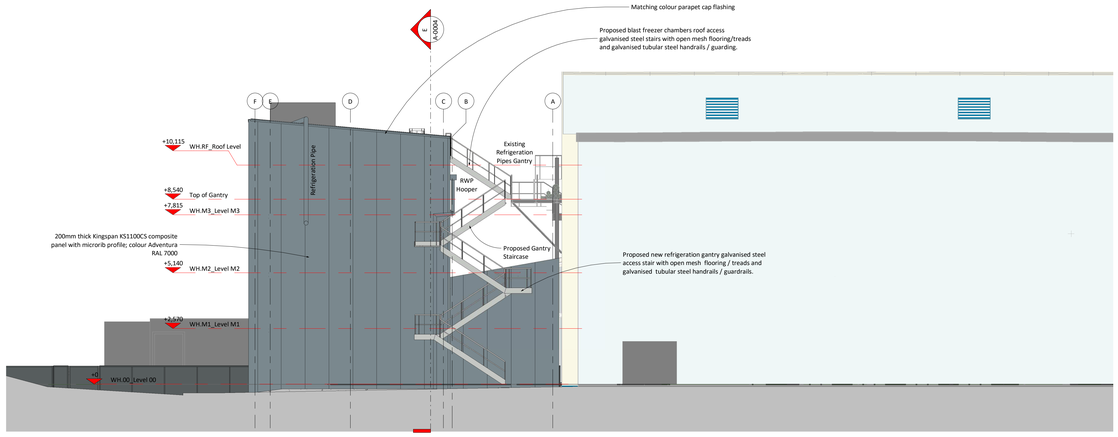


N Overall North Elevation
1 : 100

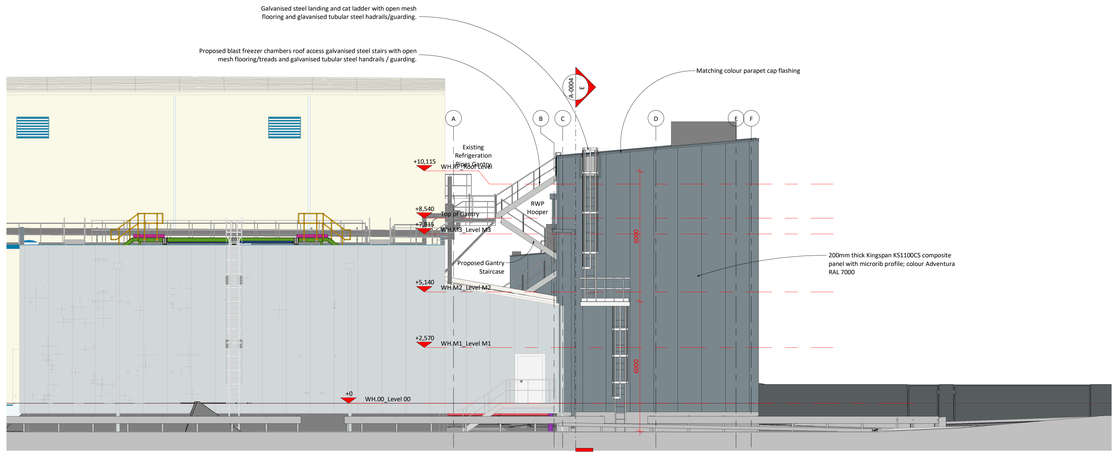


S Overall South Elevation
1 : 100

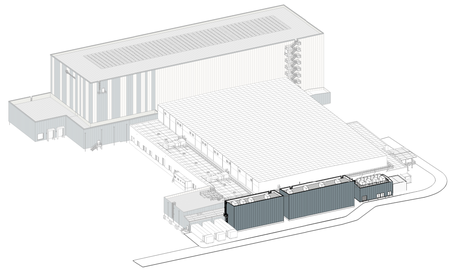


SW South-West - 3D Visualization

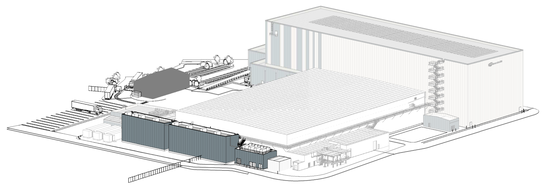

NW North-West - 3D Visualization

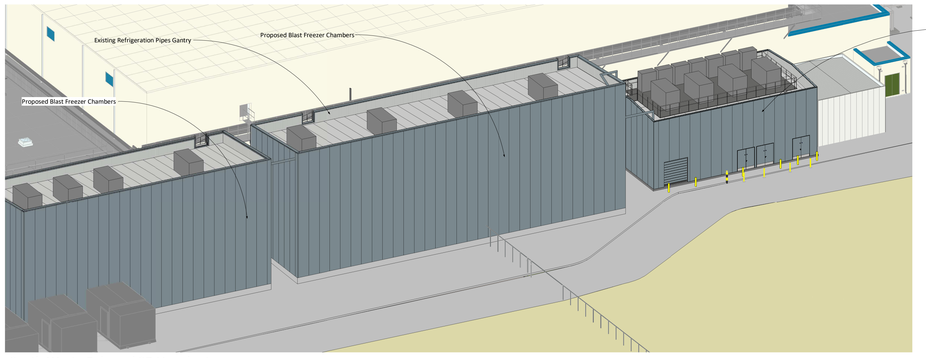

SW* South-West - Enlarged 3D Visualization

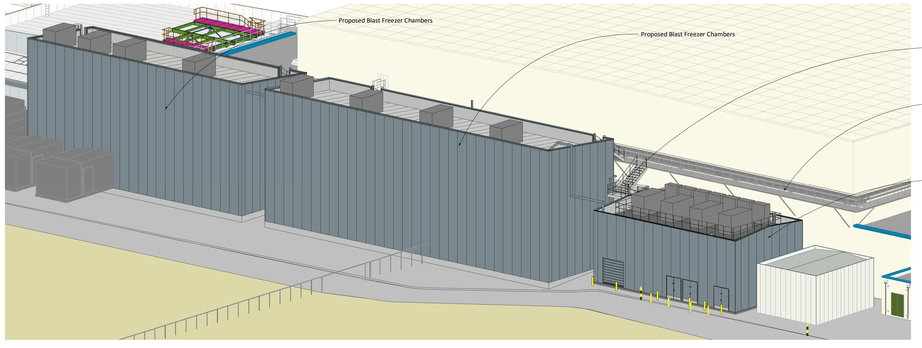

NW* North-West - Enlarged 3D Visualization

Do not scale this drawing
ashton smith to be notified of discrepancies in figured dimensions
Contractors must check all dimensions from site
This drawing is copyright and is for use on this site only
This drawing is to be used solely for information as entitled
For other information refer to the latest revision of any cross referenced drawing

LOCATION PLAN:

NOTES:

REV	DATE	DESCRIPTION	DRAWN BY	CHECK BY
P01	As Drawing Title	Initial Drawing Issue		
REVISIONS				

PROJECT TITLE: Thermotraffic Blast Freezers

DRAWING TITLE: Blast Freezer Chambers - Elevations & 3D Visuals

RIBA STAGE	STATUS	DRAWN BY	CHECKED BY
3	Planning	JVS	RAA
SHEET	SCALE	DATE	SUITABILITY	REVISION
A0	1 : 100	2026-01-22	S2	P01

DRAWING NO.: TTW - ASA - 30 - WH.ZZ - D - A - 0005 _ (S2 - P01)

BIM MODEL NUMBER: TTW-ASA-ZZ-ZZ-ZZ-M3-A-0001_(S0-P01)

CLIENT

AshtonSmith
Beyond Design

Ashton Smith, Belvedere House, 2 Victoria Avenue, Harrogate, North Yorkshire, HG1 1EL
Tel: 01423 522883 Fax: 01423 561534
www.ashtonsmith.co.uk

JOB NO.: 25137