
Pre-Existing site plan – Scale 1:200

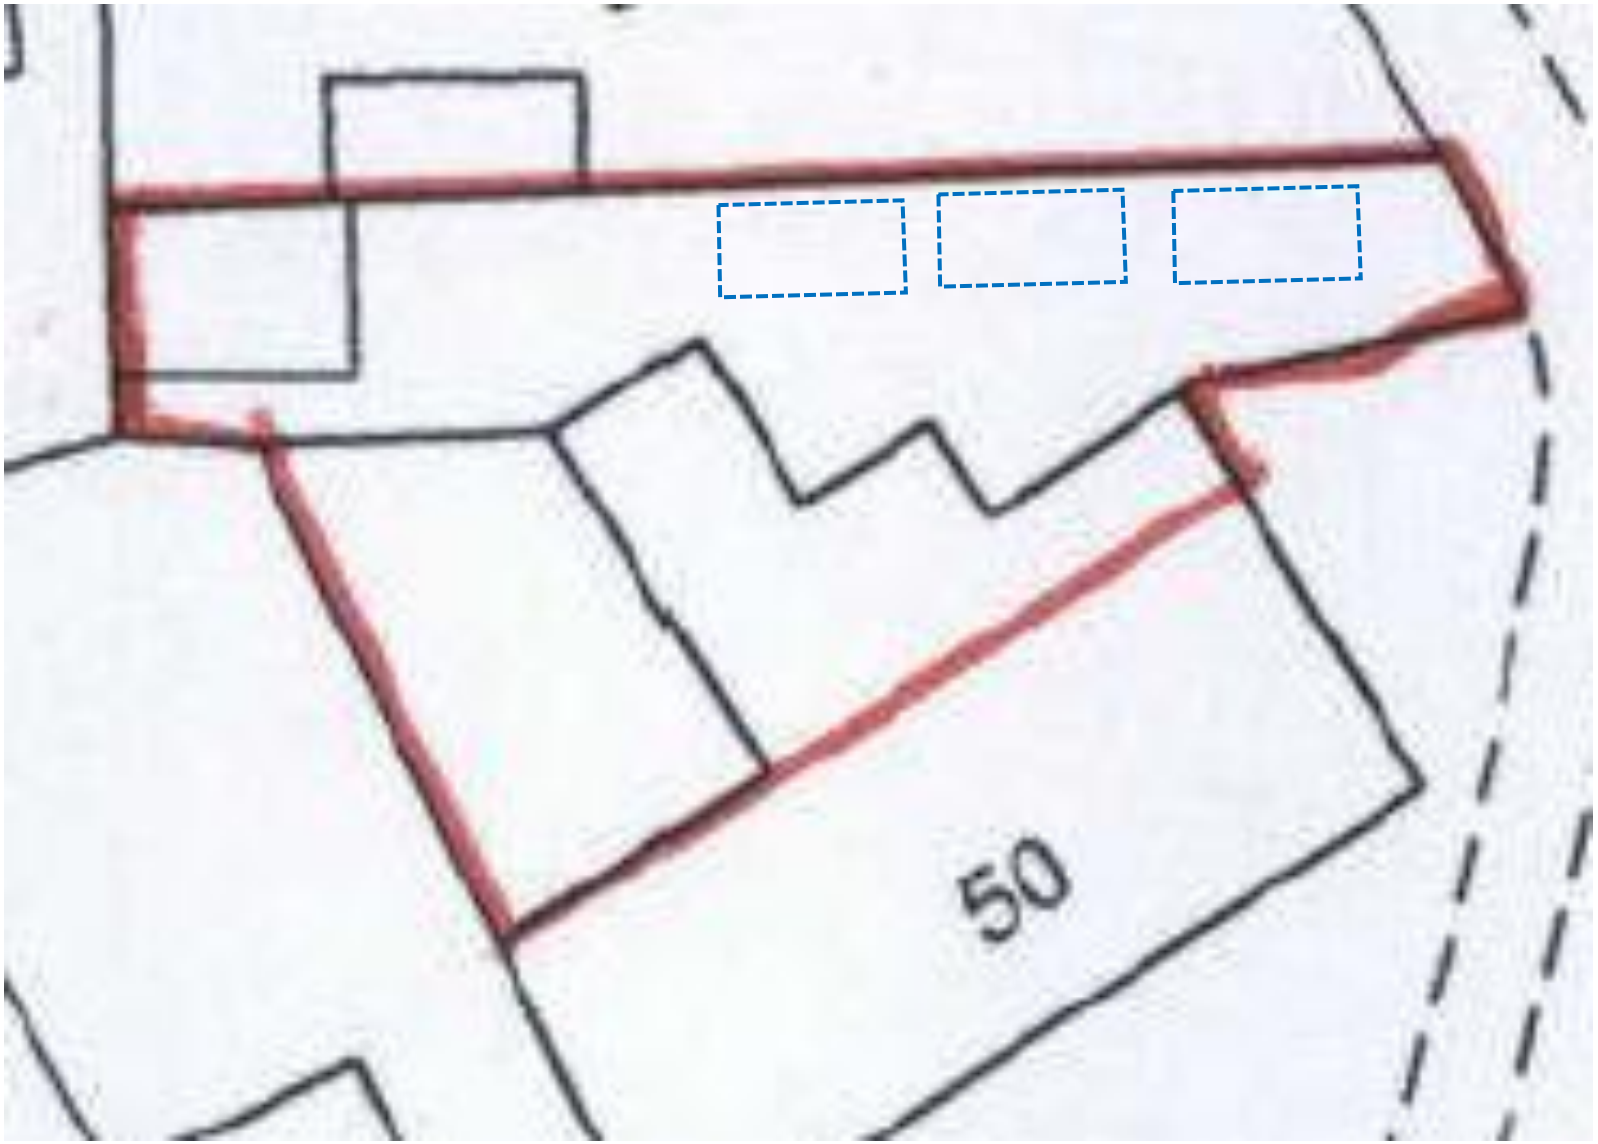

Indicative Parking spaces for residential property

N