
Drawing No. 1085/1	Revisions
Date April 2026	
Scale 1 : 100	


REPLACEMENT PORCH AND FRONT EXTENSION TO 21, RICHMOND ROAD, ACTON, WREXHAM, LL12 8AA



ORIGINAL FRONT ELEVATION

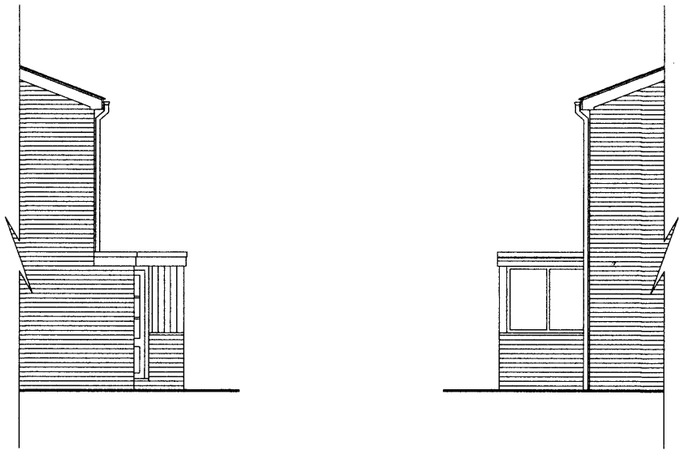

ORIGINAL SIDE ELEVATIONS

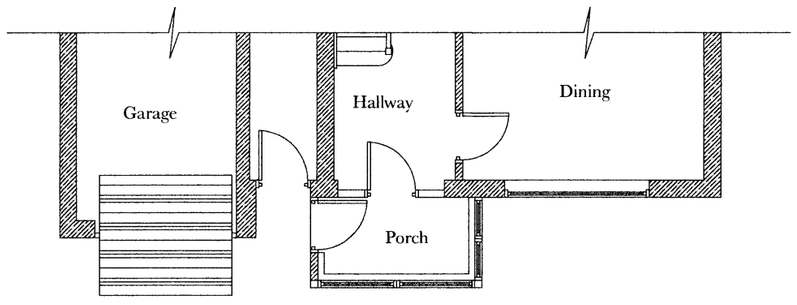

ORIGINAL GROUND FLOOR PLAN

ORIGINAL

0 1 2 3 4 5 6

Scale 1:100 at A3