
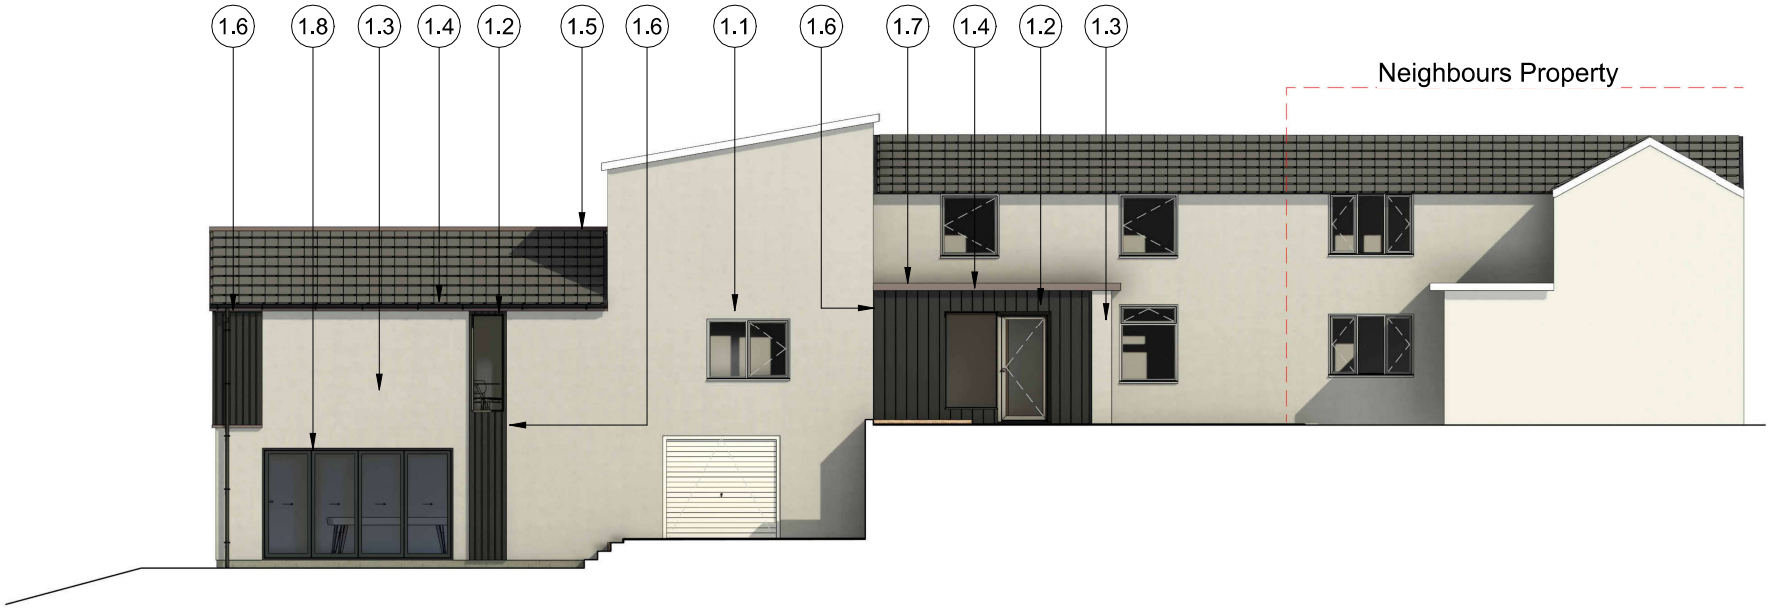


Proposed North Elevation

1 : 100

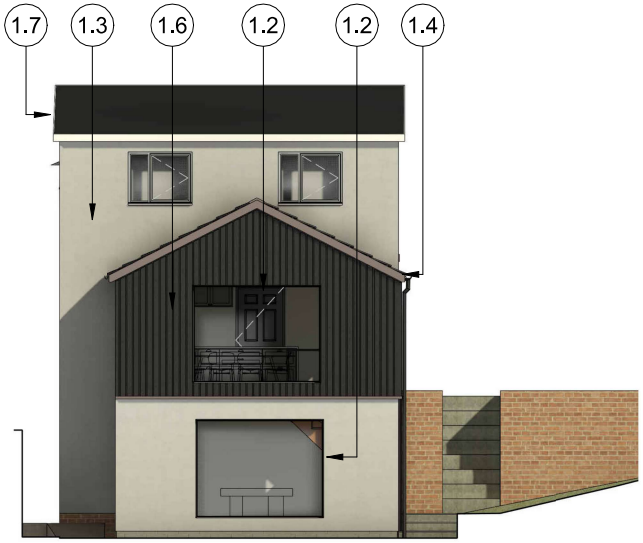

Proposed East Elevation

1 : 100

Client

Dave

Key Plan

No.	Description
1.1	UPVC windows - White (RAL7038)
1.2	UPVC windows and Doors - Light Grey (RAL7035)
1.3	Silicon Render - White (RAL9001)
1.4	Fascia - Beige Grey (RAL7006)
1.5	Welsh Slate roof
1.6	Millboard Shadow Line + (Burnt Cedar)
1.7	EPDM roof
1.8	Bifold Door - Light Grey (RAL7035)

NOTES:

DO NOT SCALE. FIGURED DIMENSIONS ONLY TO BE TAKEN FROM THIS DRAWIN. CHECK DIMENSIONS ON SITE AND REPORT DISCREPANCIES TO THE ARCHITECT

THIS DRAWING IS PROTECTED BY COPYRIGHT.

ALL AREAS HAVE BEEN MEASURED FROM CURRENT DRAWINGS. THEY MAY VARY BECAUSE OF (EG) SURVEY, DESIGN DEVELOPMENT, CONSTRUCTION TOLERANCES, STATUTORY REQUIRMENTS OR RE-DEFINITION OF AREAS TO BE MEASURED.

ALL DETAILS ARE INDICATIVE OF ARCHITECTURAL INTENT ONLY AND SUBJECT TO FUTHER DEVELOPMENT FOLLOWING SPECIALIST CONSULTANT COORDINATION AND DETAILED DESIGN DEVELOPMENT

Studio 9 Architecture
www.Studio9architecture.co.uk

PROJECT

Side Extension & Porch

PROJECT ADDRESS

50 Middle Rd, Coedpoeth, Wrexham LL11 3TW

SHEET

Proposed North/East Elevations 01/02

PURPOSE OF ISSUE — REV

Planning

Scale (@ A3) — STATUS

1 : 100 — Planning

DRAWING NUMBER

A.300

Date — Project number

13.04.2025 — 2610