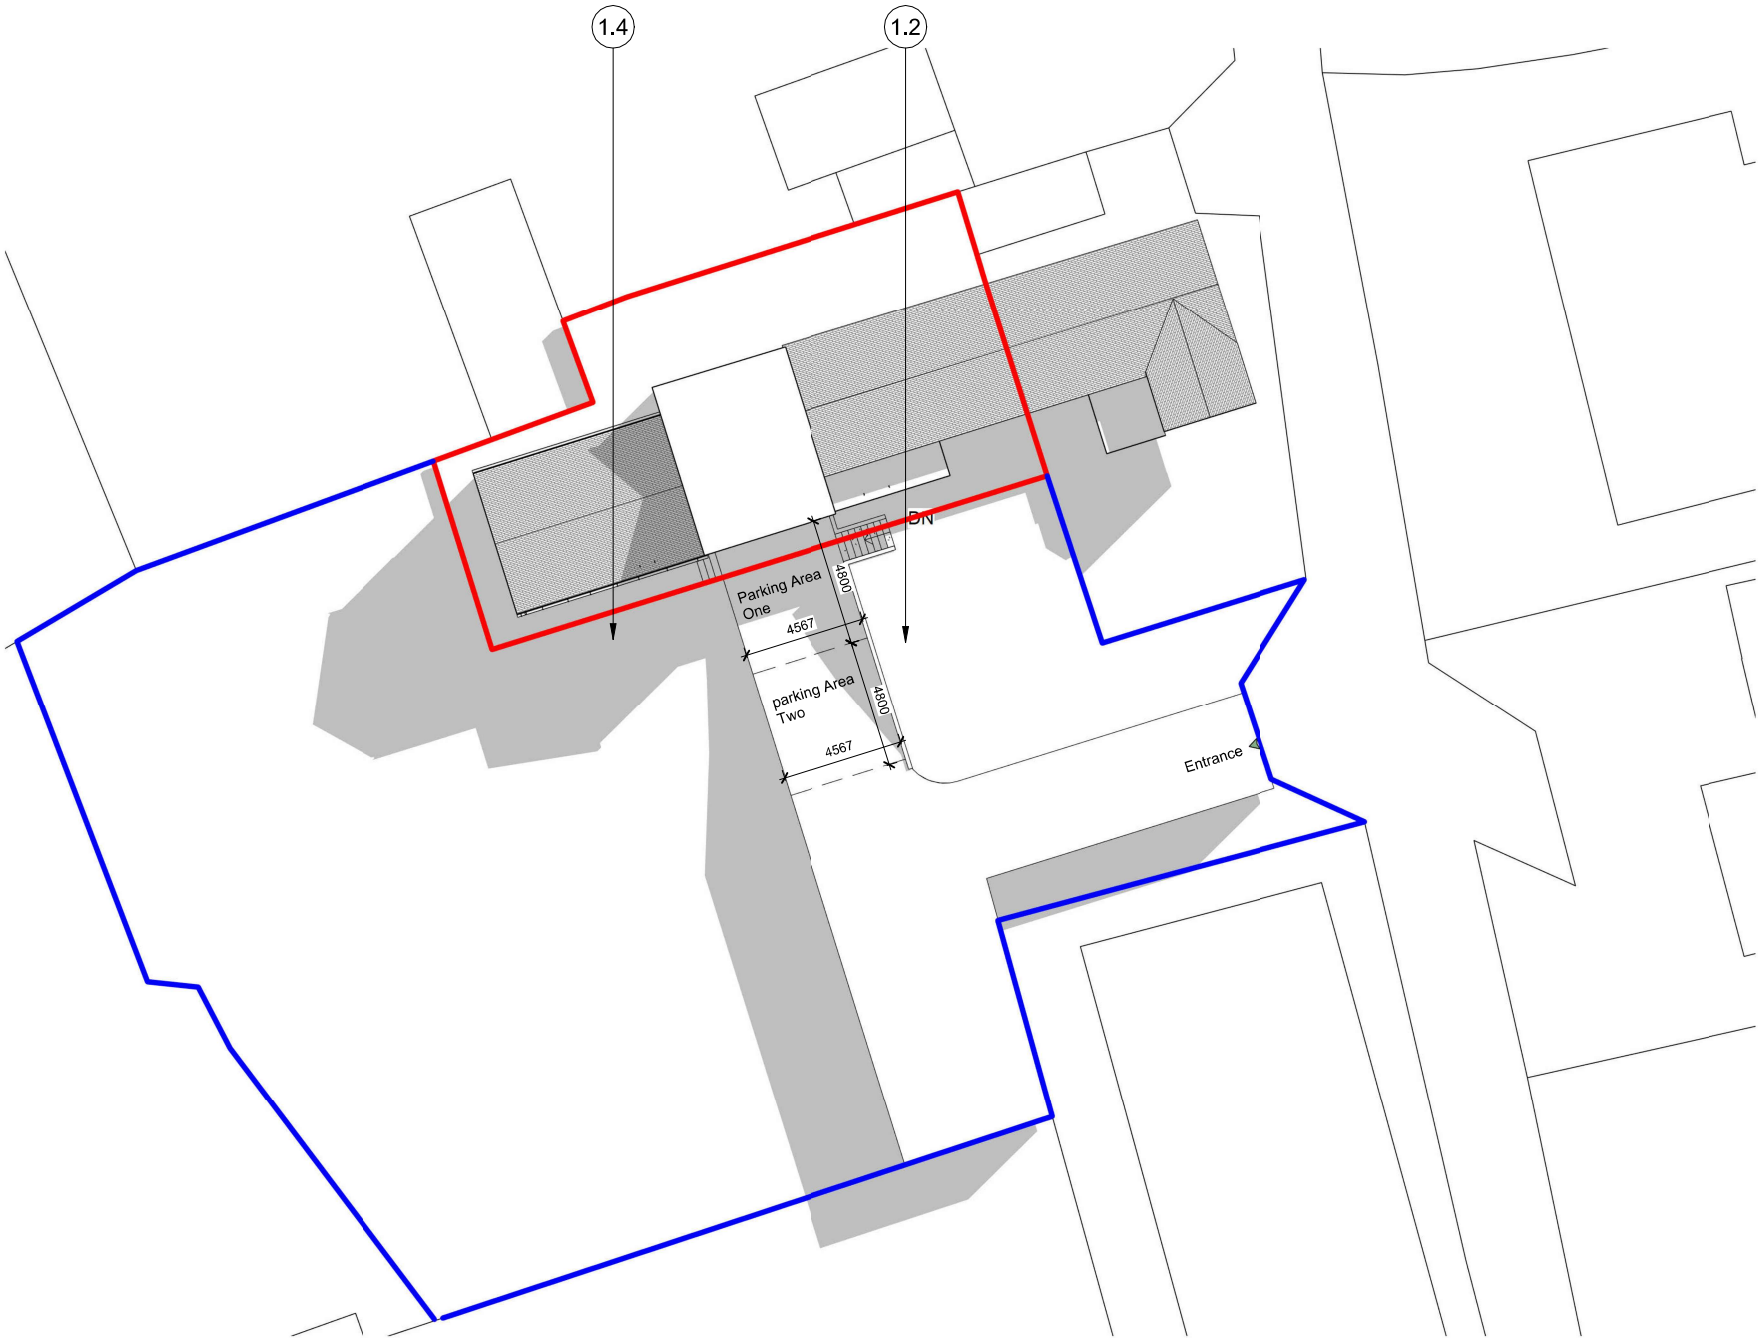


Proposed site Plan
1 : 200

Client
Dave

Key Plan

No.	Description
1.1	Welsh slate Roof
1.2	EPDM Roof

N

NOTES:

DO NOT SCALE. FIGURED DIMENSIONS ONLY TO BE TAKEN FROM THIS DRAWIN. CHECK DIMENSIONS ON SITE AND REPORT DISCREPANCIES TO THE ARCHITECT

THIS DRAWING IS PROTECTED BY COPYRIGHT.

ALL AREAS HAVE BEEN MEASURED FROM CURRENT DRAWINGS. THEY MAY VARY BECAUSE OF (EG) SURVEY, DESIGN DEVELOPMENT, CONSTRUCTION TOLERANCES, STATUTORY REQUIRMENTS OR RE-DEFINITION OF AREAS TO BE MEASURED.

ALL DETAILS ARE INDICATIVE OF ARCHITECTURAL INTENT ONLY AND SUBJECT TO FUTHER DEVELOPMENT FOLLOWING SPECIALIST CONSULTANT COORDINATION AND DETAILED DESIGN DEVELOPMENT

Studio 9 Architecture
www.Studio9architecture.co.uk

PROJECT
Side Extension & Porch

PROJECT ADDRESS
50 Middle Rd, Coedpoeth, Wrexham LL11 3TW

SHEET
Proposed Site Plan

PURPOSE OF ISSUE REV
Planning

Scale (@ A3) STATUS
1 : 200 Planning

DRAWING NUMBER
A.002

Date 13.04.2025
Project number 2610