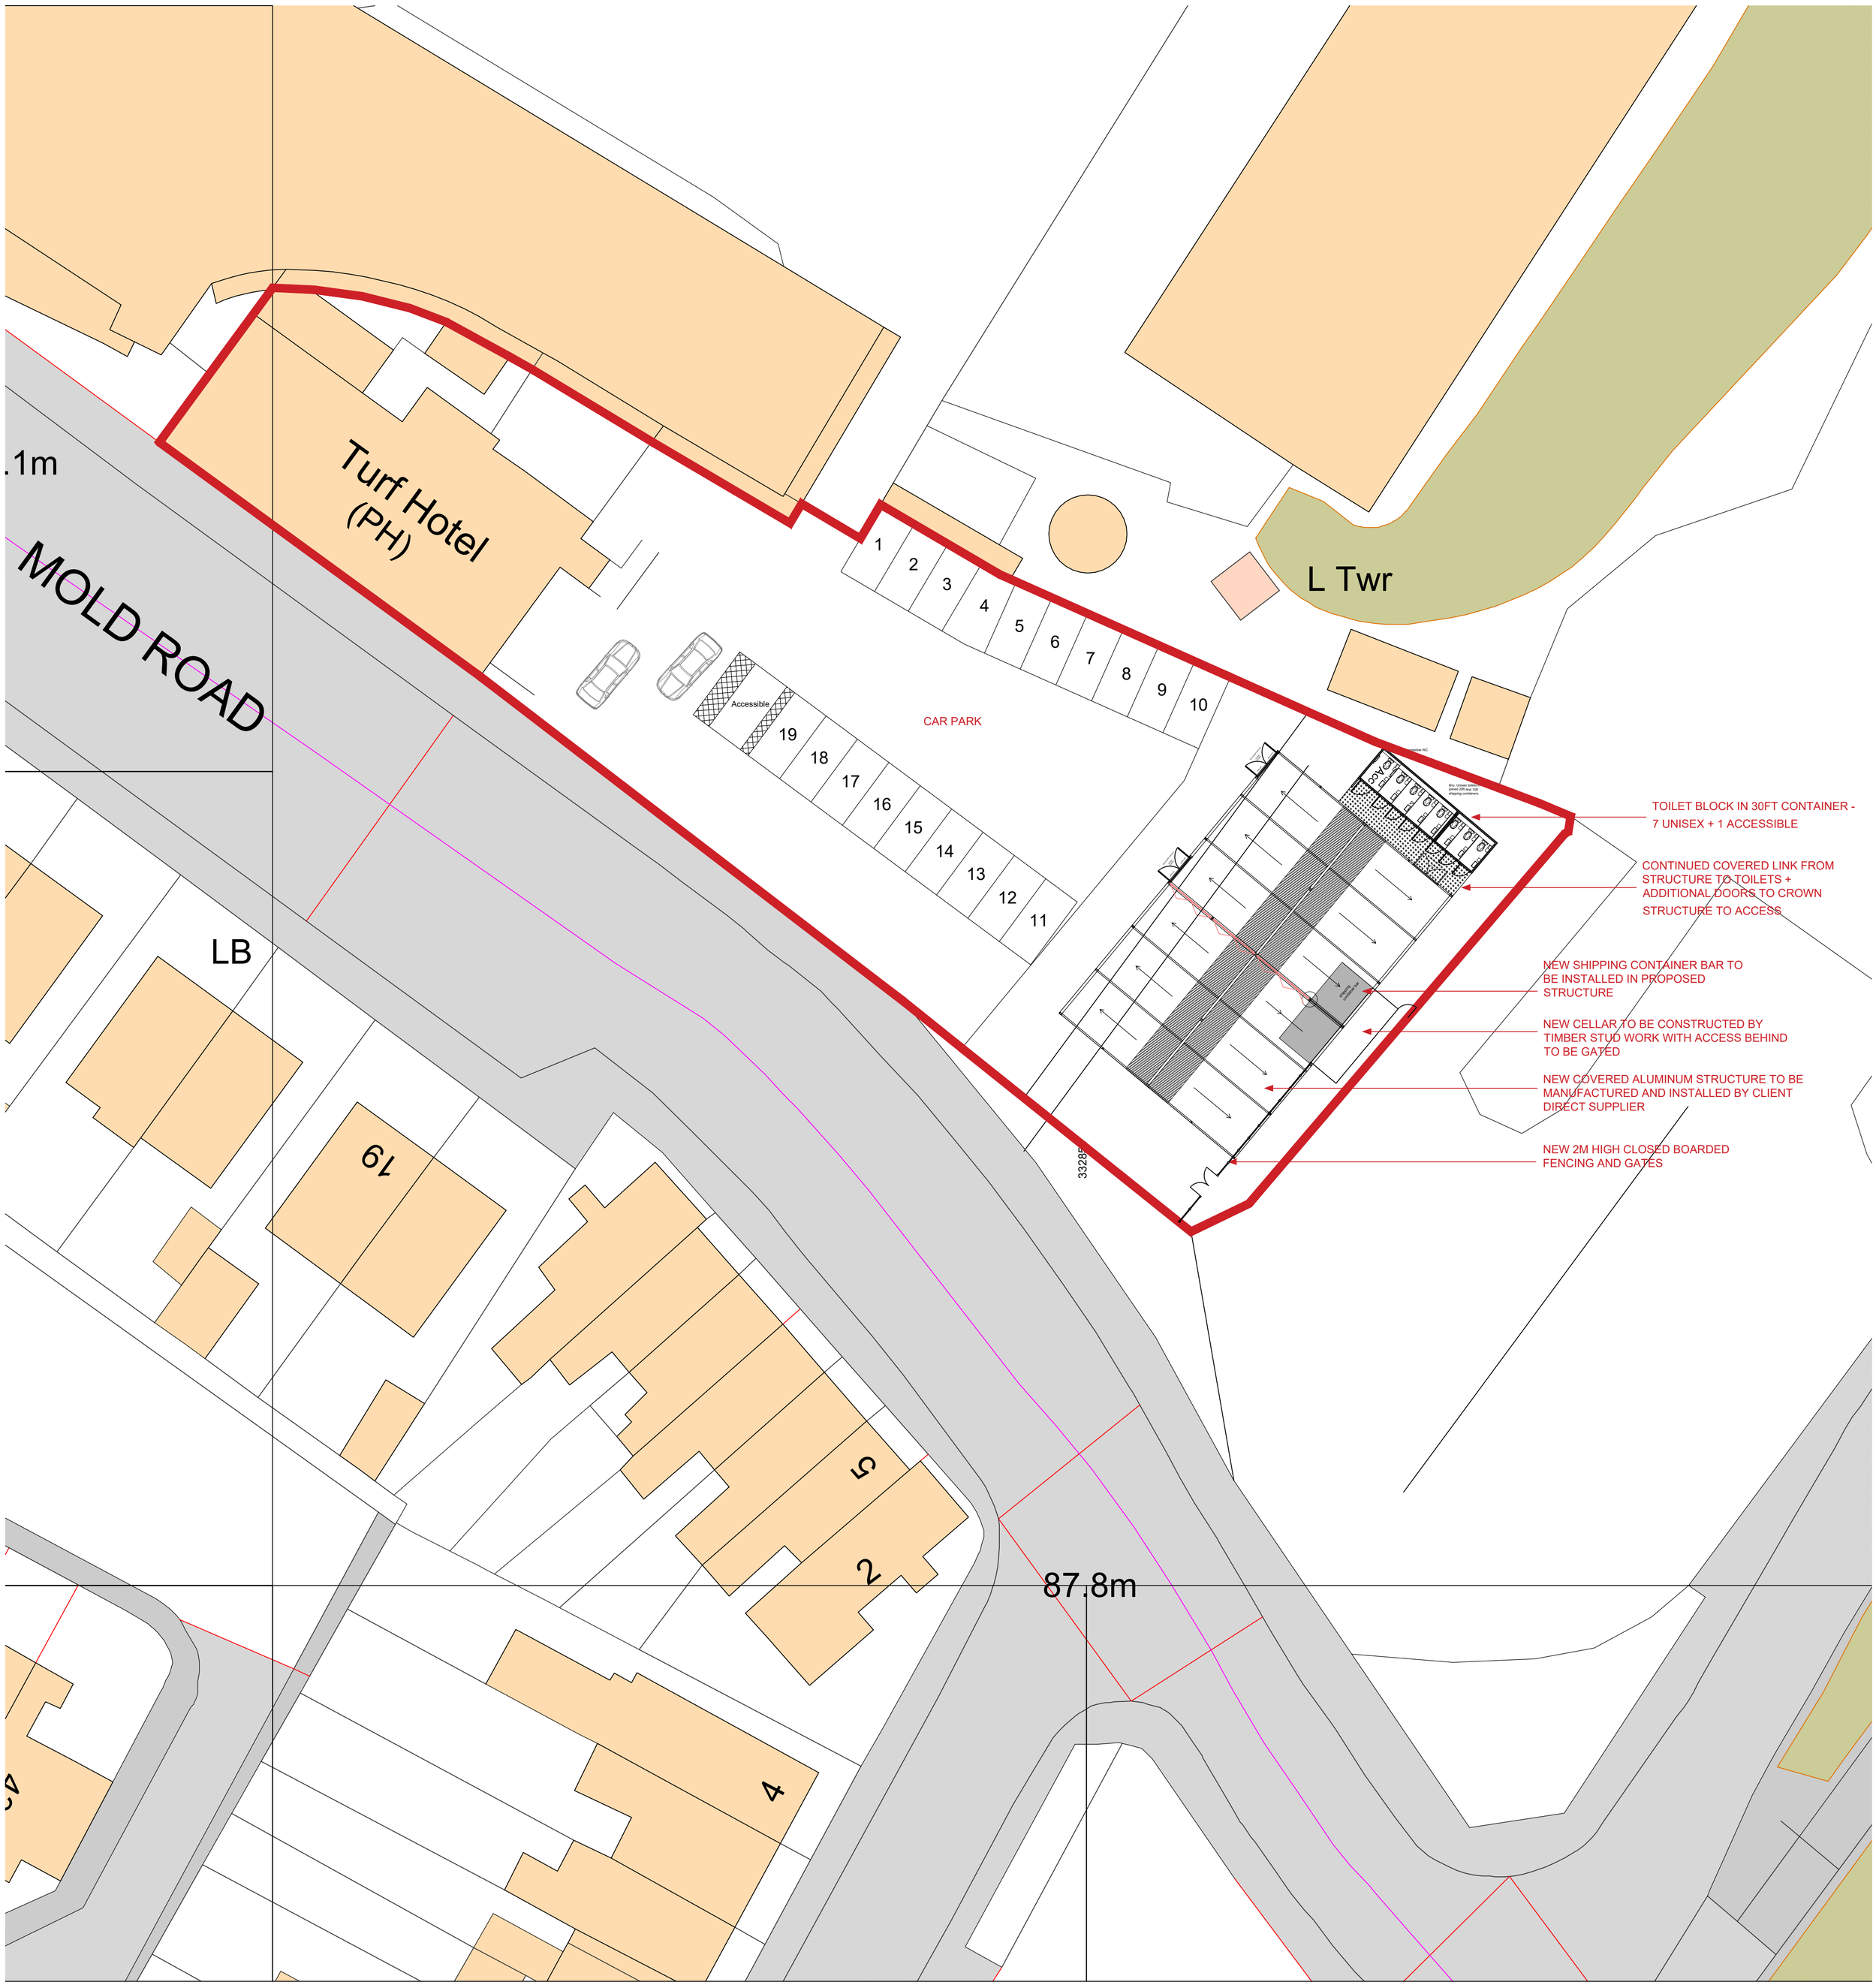


Ordnance Survey, (c) Crown Copyright 2025. All rights reserved. Licence number 100022432

All levels and dimensions must be checked on site by contractor prior to commencement of works. Any variations must be reported to JSA Design.
All information hereon in is the copyright of JSA Design. Copying in full or in part is forbidden without the written permission from JSA Design.

SCALE m 0 2 4 6 8 10 12 14 16 18 20
1:200

A 12.03.2026 CELLAR AND FENCING ADDED TO PLAN

Client
Admiral Taverns

Date	FEB 26	Status	STAT.
Drawn	MCW	Checked	JPS
Scale	1:200	Size	A1
Rev.	A	Drawing No.	655-202

Drawing Title
PROPOSED SITE PLAN
Crown Overlay

Project Title
The Turf Hotel,
Mold Road, Wrexham,
LL11 2AH

JSA DESIGN