

Do not scale from this drawing. Only figured dimensions are to be taken from this drawing. The contractor must verify all dimensions on site before commencing any work or shop drawings. The contractor must report any discrepancies to Arkify before commencing work. If this drawing exceeds the quantities taken in any way, Arkify is to be informed before the work is initiated. COPYRIGHT © Arkify Limited. This drawing is Copyright and must not be reproduced in any format or media without written/verbal consent of Arkify Limited.

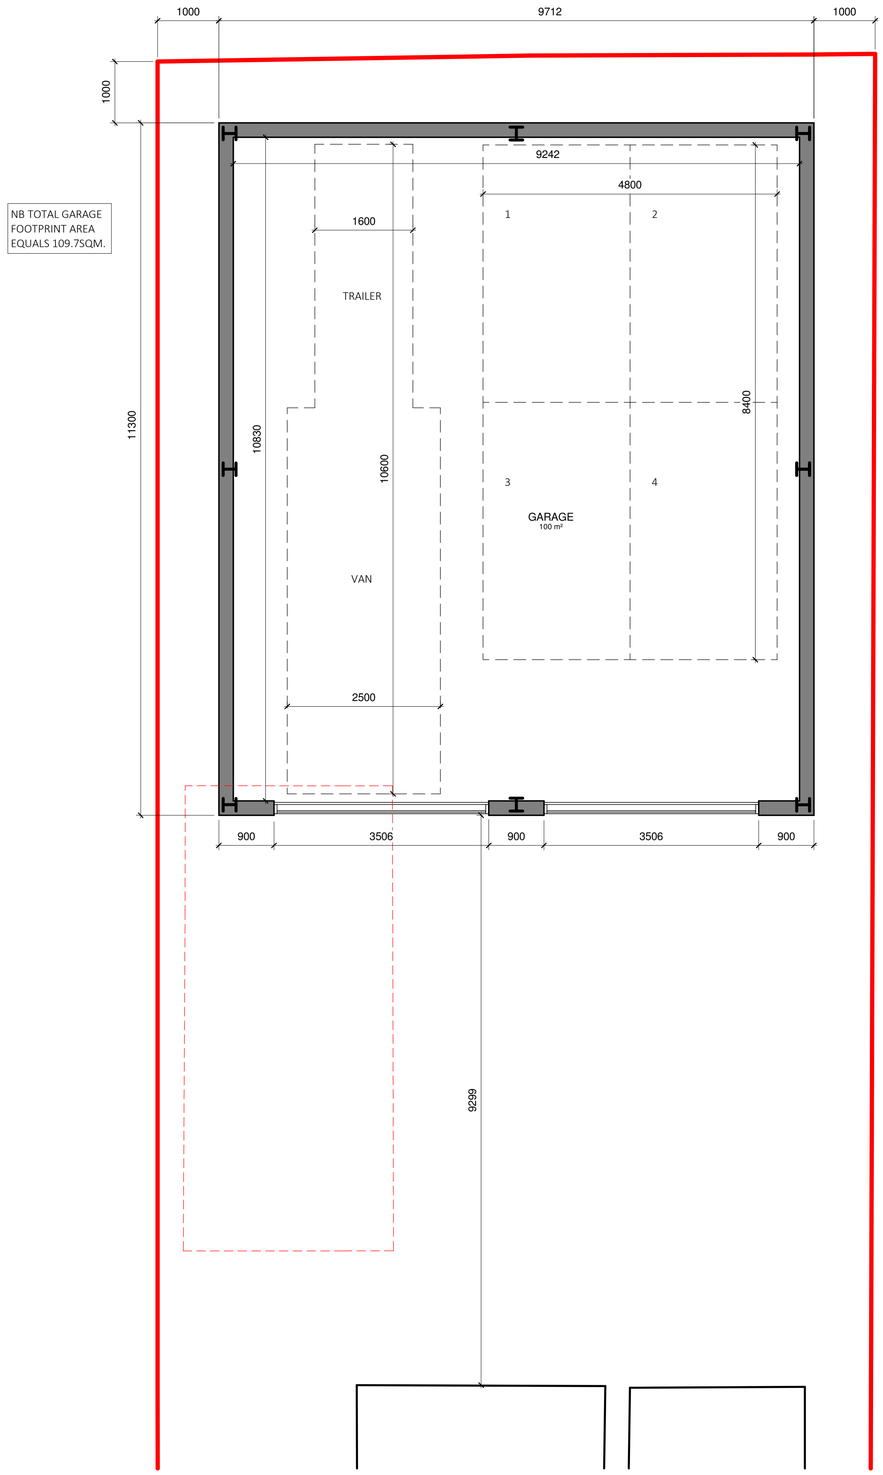

Proposed Ground Floor Plan
1 : 50

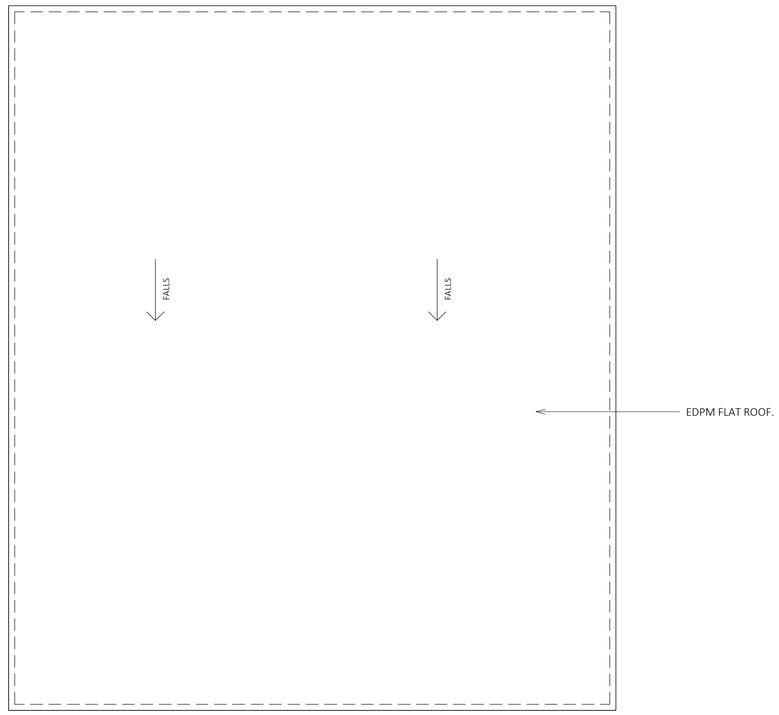

Proposed Roof Plan
1 : 50

0m 1m 2m 3m 4m 5m

ARKIFY LTD.
36 Plas Triron, Nant Parc,
Wrexham, LL14 1UR
07543969690
geraint@arkify.co.uk
www.arkify.co.uk

Project:	6 KENYON AVENUE, WREXHAM				
Title:	Proposed Plans				
Scale @ A1:	1 : 50	Scale @ A3:	1:100	Author: GE	Date: 25/02/26
Project Ref:	25-47		Drawing No: A102		Rev. E