



East Elevation

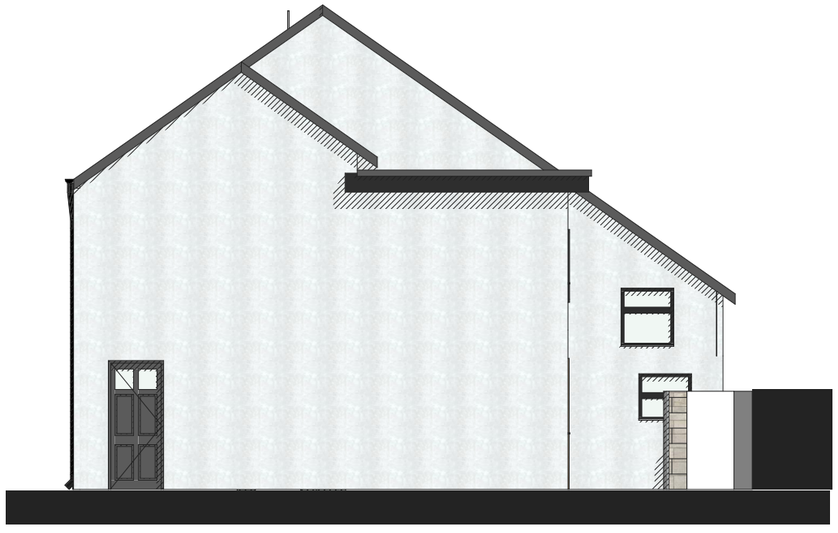

West Elevation



North Elevation

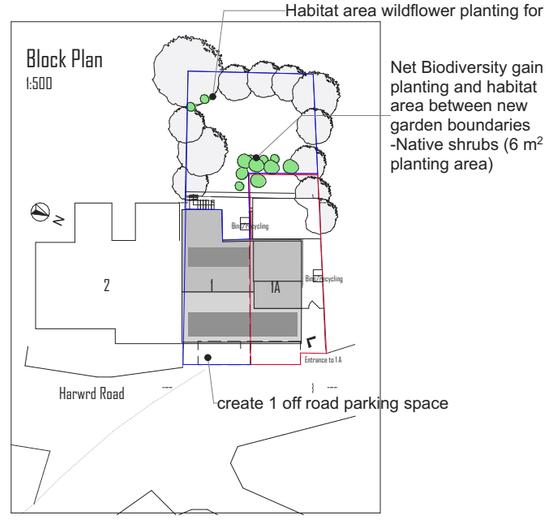


Proposed Material Change of Use into two Dwellings -No 1 Harwrd Road Brymbo Wrexham.

Frederick Carter Architectural Services
01686 805756
fred@fredcarter.co.uk
CIAT


Drawing Scale
1:100, 1:500

DWG No
D/2026/147/01

Revision

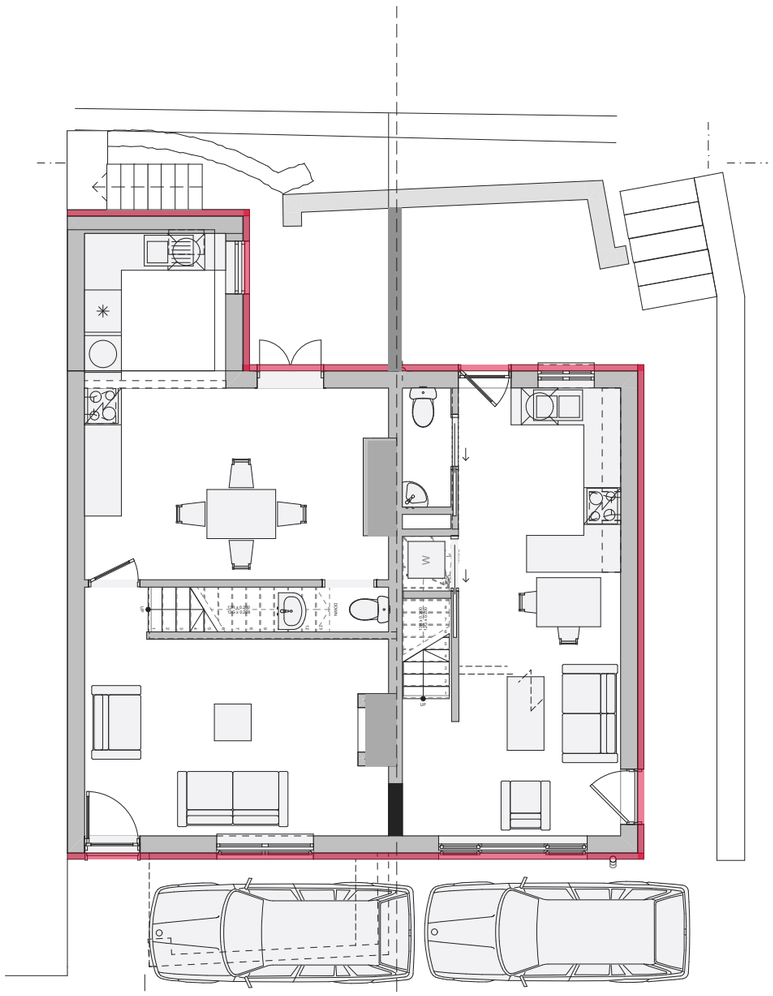

Ground Floor Plan

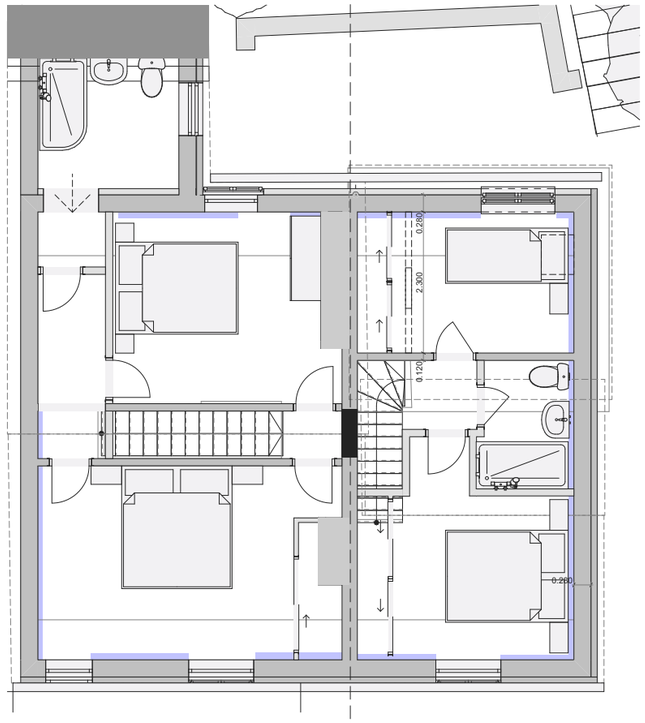

First Floor Plan

Proposed Material Change of Use into two Dwellings -No 1 Harwrd Road Brymbo Wrexham.

Frederick Carter Architectural Services
01686 805756
fred@fredcarter.co.uk
CIAT

Drawing Scale 1:100

DWG No D/2026/147/02

Revision




East Elevation



West Elevation



North Elevation

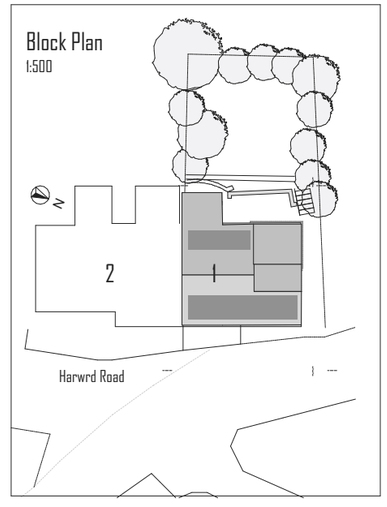


Proposed Material Change of Use into two Dwellings -Survey As Existing
No 1 Harwrd Road Brymbo Wrexham.

Frederick Carter Architectural Services
01686 805756
fred@fredcarter.co.uk
CIAT


Drawing Scale
1:100, 1:500

DWG No D/2026/147/01

Revision

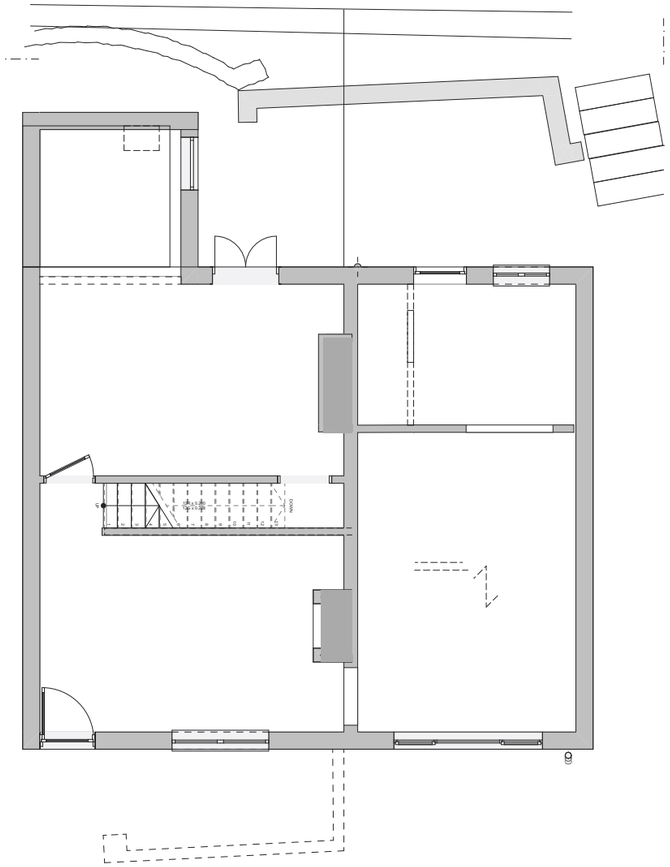

Ground Floor

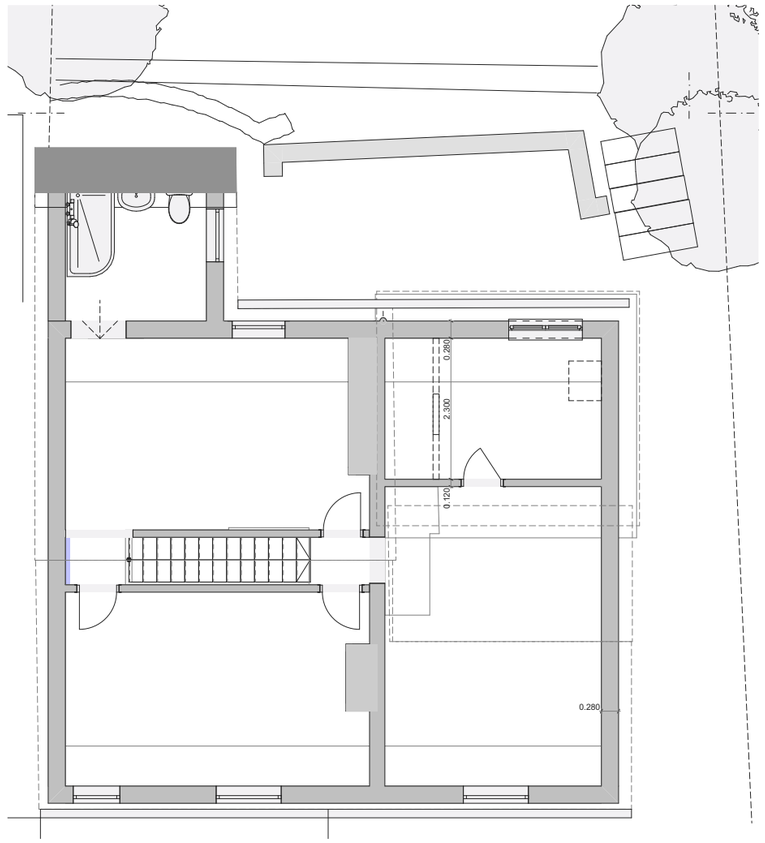

First Floor

Proposed Material Change of Use into two Dwellings -Survey As Existing
No 1 Harwrd Road Brymbo Wrexham.

Frederick Carter Architectural Services
01686 805756
fred@fredcarter.co.uk
CIAT

Drawing Scale
1:100

DWG No
D/2026/147/02

Revision