
NORTH

Ordnance Survey©
UKmapcentre.com

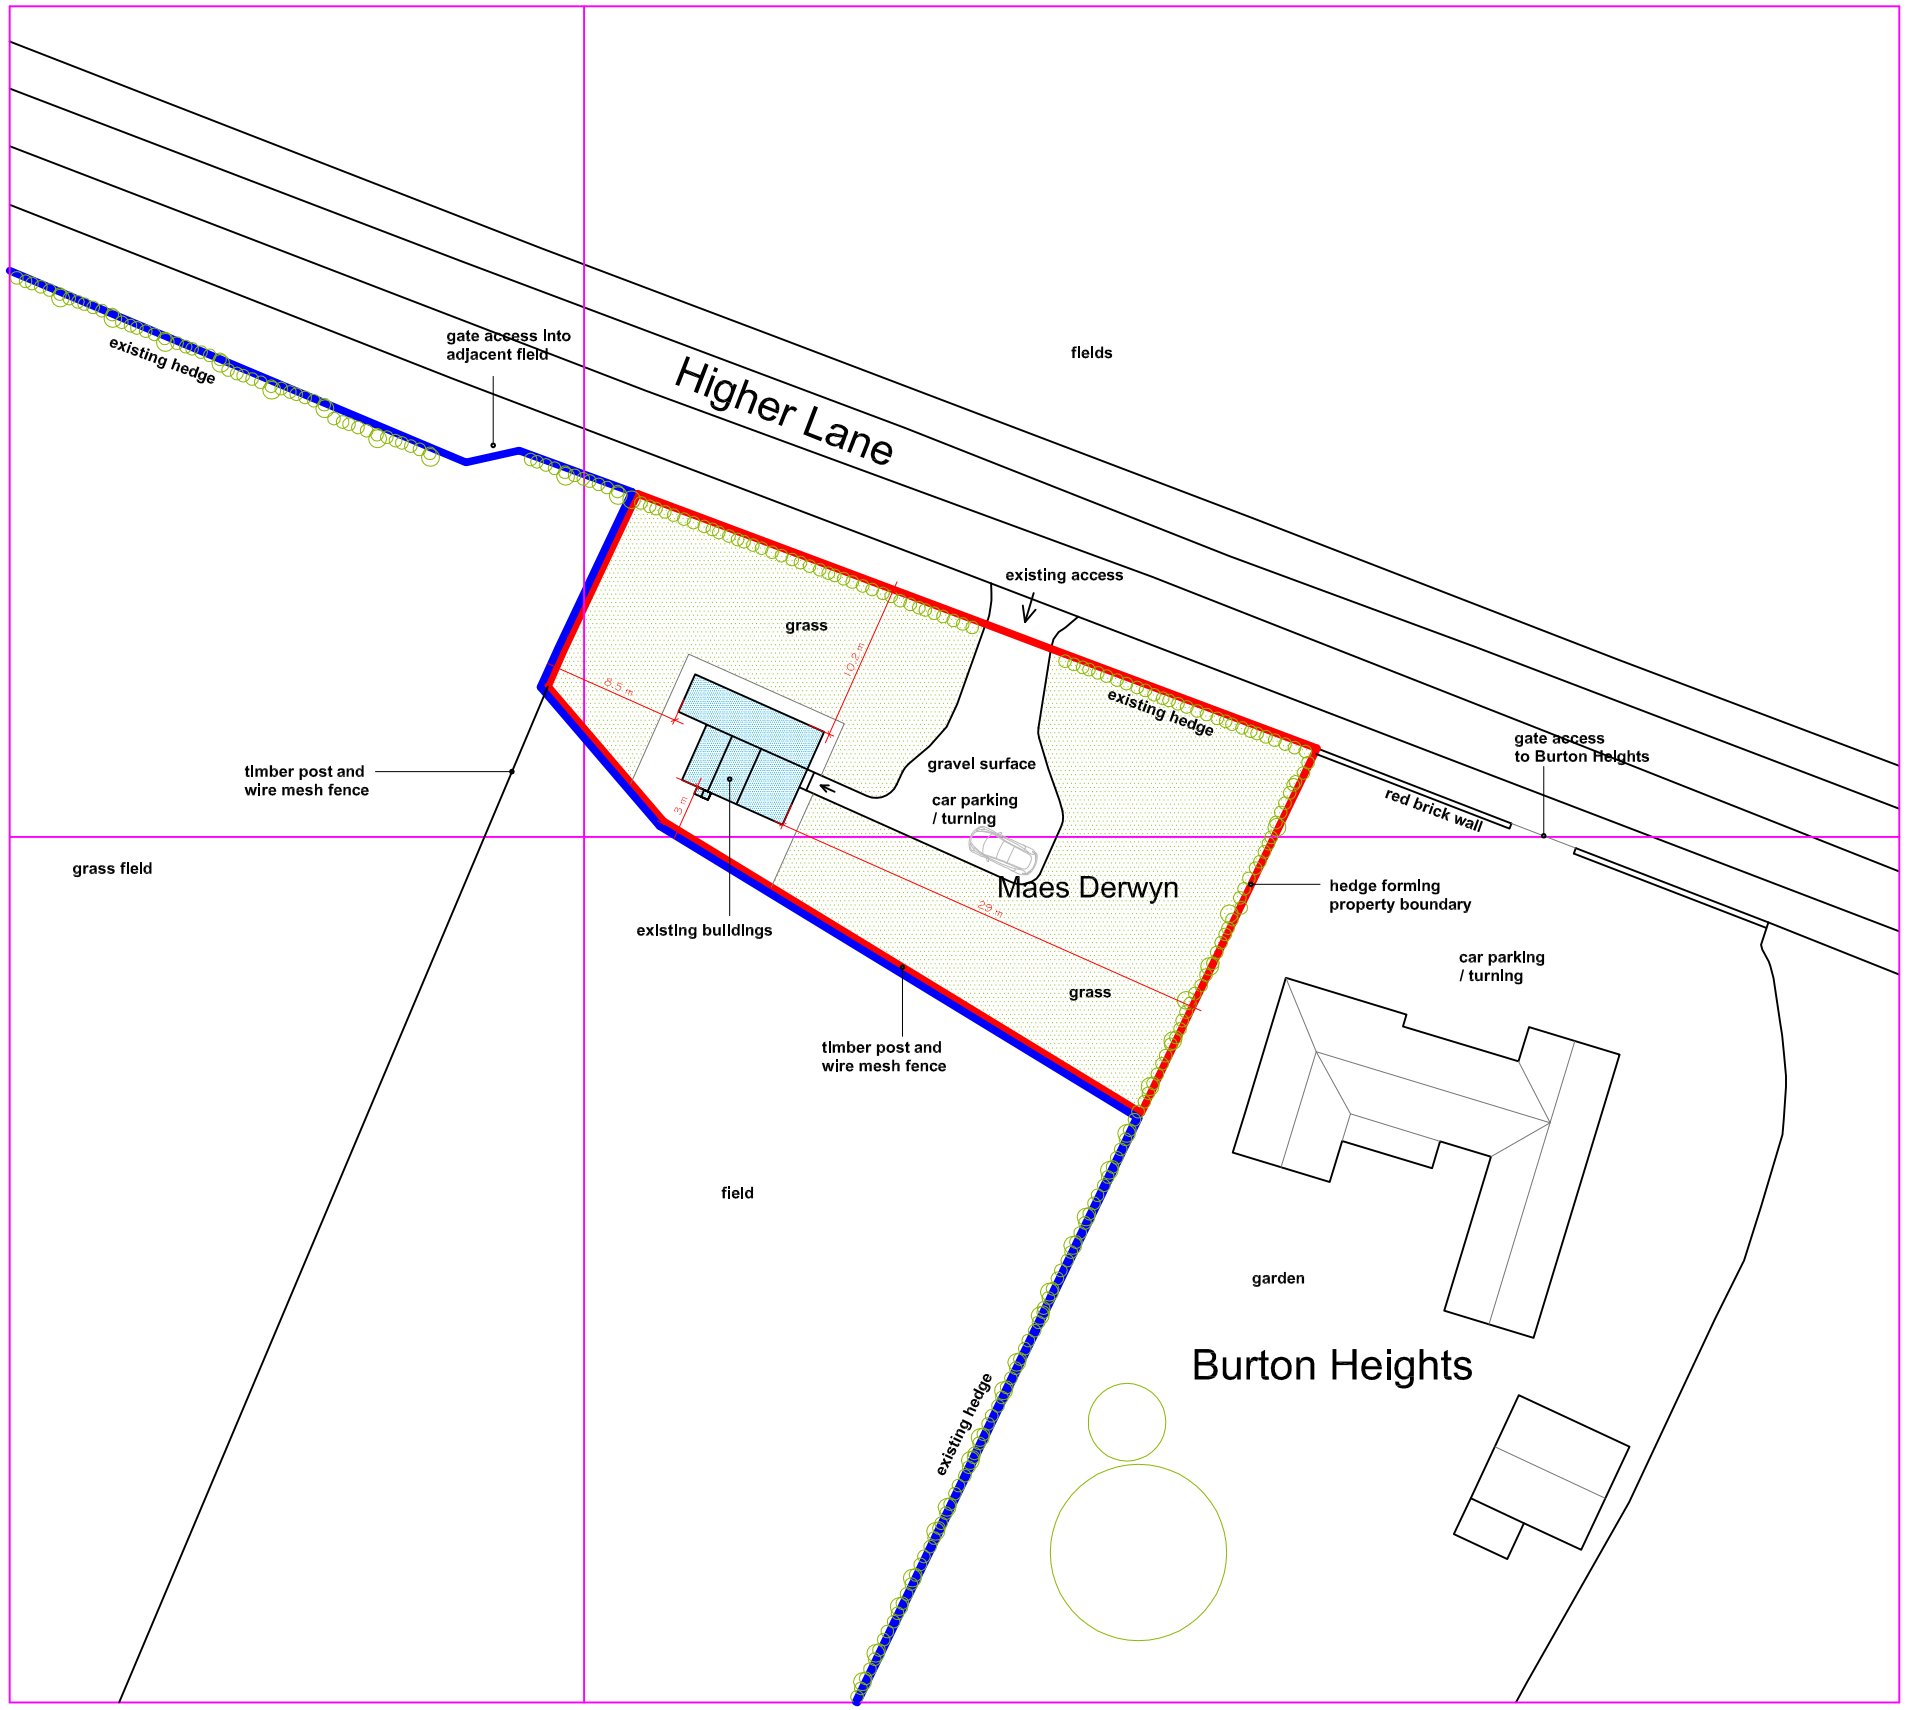

NOTE - this drawing is for the purposes of a proposed Planning Application and NOT FOR CONSTRUCTION all dimensions, ground levels etc. to be checked on site.

go2plan

Planning & Design

Tel: 07957 634478 email: jon@go2plan.co.uk

PROPOSED SITE PLAN
MAES DERWYN
HIGHER LANE
BURTON, ROSSETT
WREXHAM
LL12 0AB

0 10 20 30 40 50

Scale bar in metres

Dwg No.	HLB 004
Scale:	1: 500 @ A3
date:	24.04.26
drawn:	jon evans