

THIS DRAWING IS TO BE READ IN CONJUNCTION WITH ALL RELATED DRAWINGS. ALL DIMENSIONS MUST BE CHECKED AND VERIFIED ON SITE BEFORE COMMENCING ANY WORK OR PRODUCING SHOP DRAWINGS. THE ORIGINATOR SHOULD BE NOTIFIED IMMEDIATELY OF ANY DISCREPANCY. THIS DRAWING IS COPYRIGHT AND REMAINS THE PROPERTY ROGER PARRY & PARTNERS.

NOTES:


The clamp will be constructed from impermeable concrete floor & walls.

The clamp will be designed & built to the standards of The Water Resources (Control of Agricultural Pollution) (Wales) Regulations 2021.

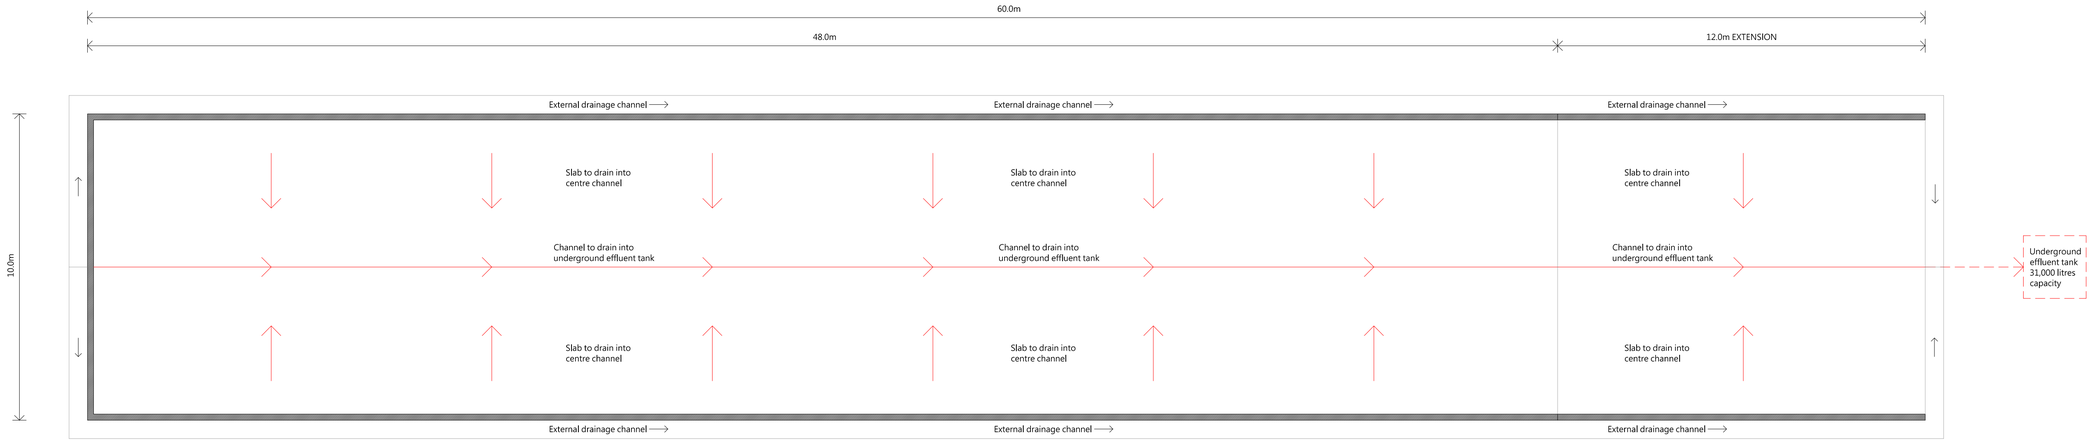


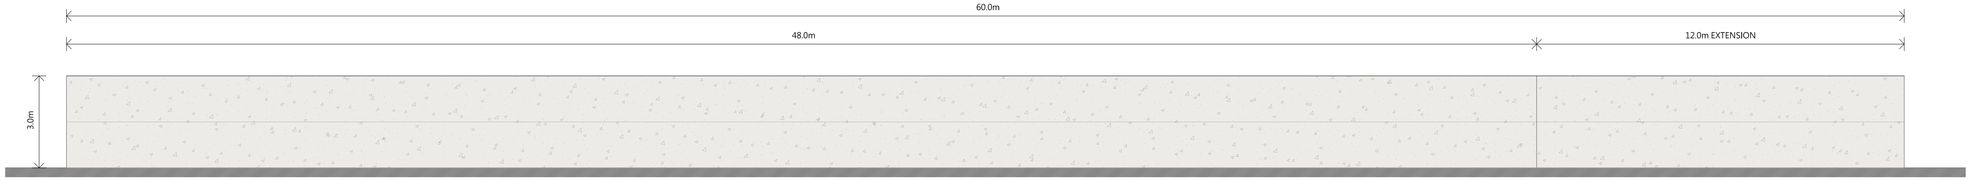


SOUTH ELEVATION

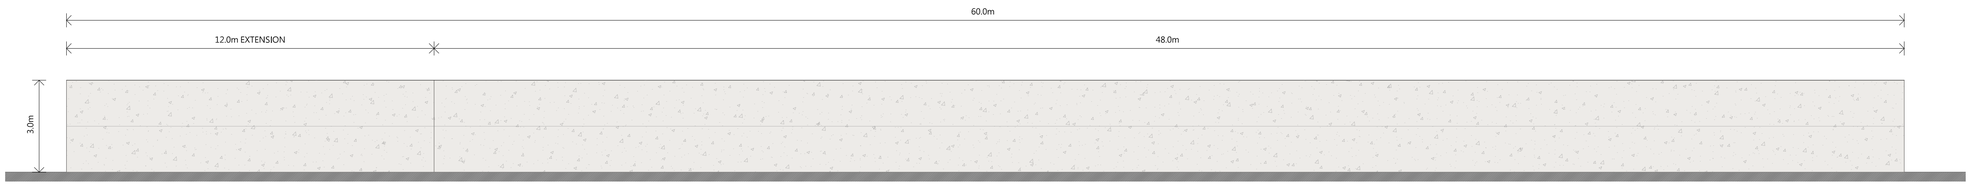

NORTH ELEVATION

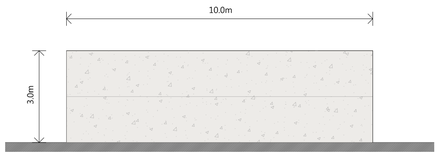

WEST ELEVATION

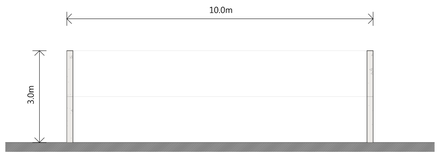

EAST ELEVATION

Rev	Description	Date	By
-	-	-	-

Residential - Agricultural - Commerical

Project	Erection of an agricultural building and extension of 2no existing silage clamps		
Drawing Title	Silage Clamp A Plan & Elevations		
Location	Halton Farm, Halton, Chirk, Wrexham, LL14 5BG		
Client	I G Evans & Son		
Scale	1:100 @ A1		
Drawing No	81719 / GH / 102	Rev	-
Drawn By	NB	Date	2026/04/07

MERCIAN HOUSE, 9 & 10 DARWIN COURT, OXON BUSINESS PARK, SHREWSBURY, SY3 5AL
Tel: 01743 791336
E-mail: mail@rogerparry.net
Web address: www.rogerparry.net
Roger Parry & Partners LLP partnership no OC312020
Mercian House, 9 & 10 Darwin Court, Oxon Business Park, Shrewsbury, SY3 5AL
Registered in England and Wales.
A list of members of the LLP is available at the above address.