





proposed
side elevation
south east facing

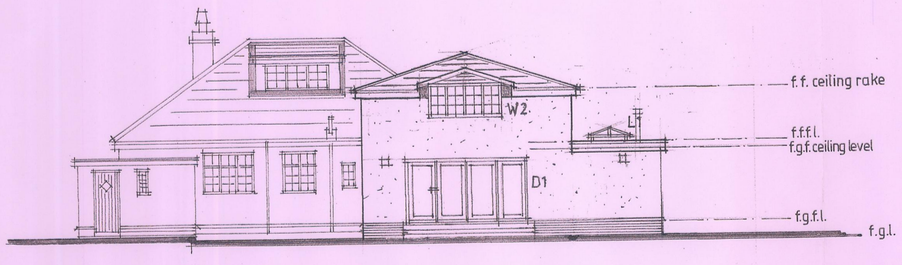



proposed
rear elevation

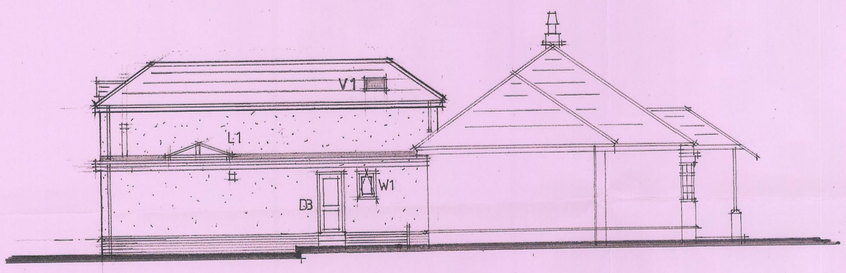


proposed
side elevation
north west facing

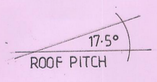

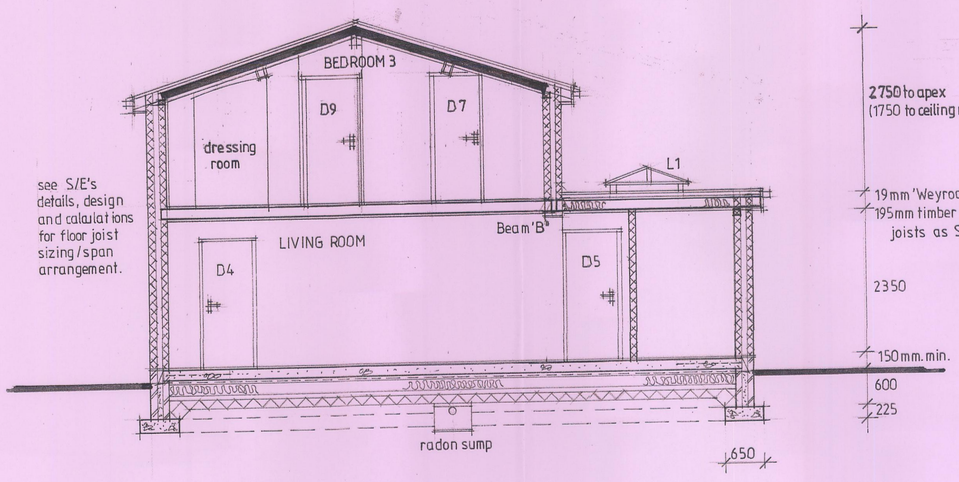
section a-a




block plan as existing
scale: 1:200

| | |
|---|---|
| PROJECT:- | PROPOSED TWO-STOREY REAR EXTENSION AT: 15 STANCLIFFE AVENUE, MARFORD, WREXHAM, LL12 8LN |
| CLIENT:- | MR. & MRS. IAN BITHELL<br>TEL: 07931 530023<br>EMAIL: kathrynbith1968@gmail.com |
| DETAIL:- | PROPOSED ELEVATIONS;<br>PROPOSED SECTION;<br>BLOCK PLAN AS EXISTING |
| SCALE:- | 1:100 1:50 1:200 DATE:- SEPT. 2025 |
| DRAWING NO.:- | IB/1/D REVISIONS:- A |