

PROPOSED CHANGE OF USE

Planting of 2 new trees in scheme to compensate for removal of 1 existing tree.

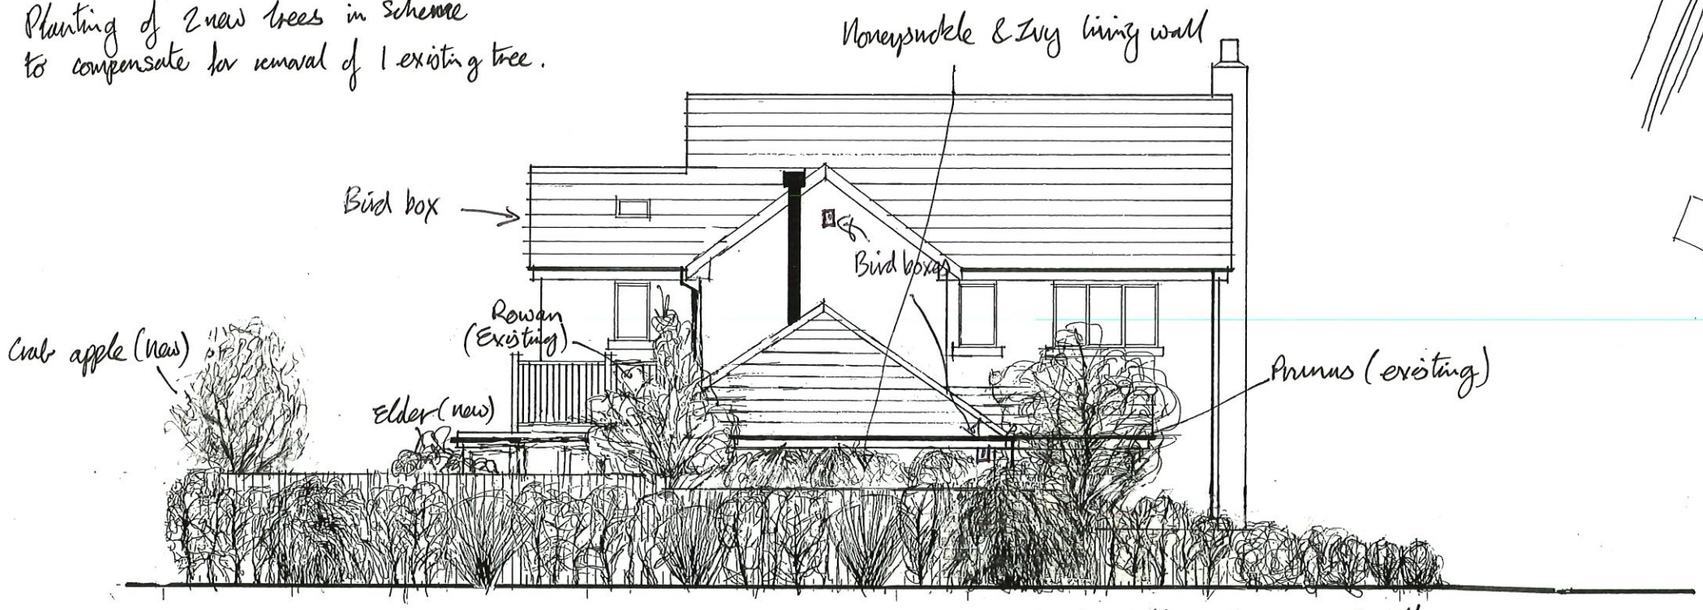


Native Hedging mix containing, Beech, Hornbeam, Hawthorn, Hazel, Holly, Dog rose, Guelder rose.

Proposed Southern Elevation Scale - 1:100

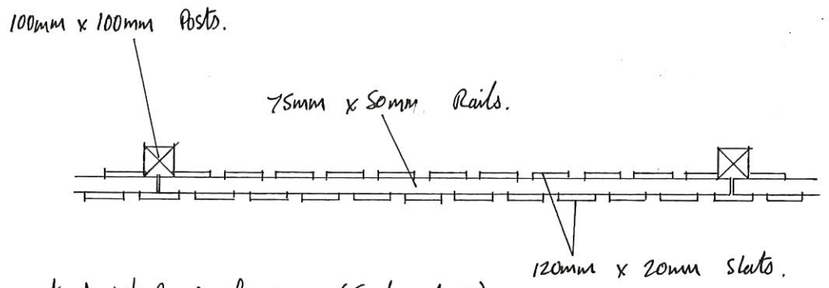


Layout of hit & miss fencing (Scale - 1:20)

Fence Height at rear of proposal, 1800mm
Fence Height along garage elevation reduced to 1500mm.
Fence Height along front driveway 900mm.
Open hedging aspect along front adjoining road.

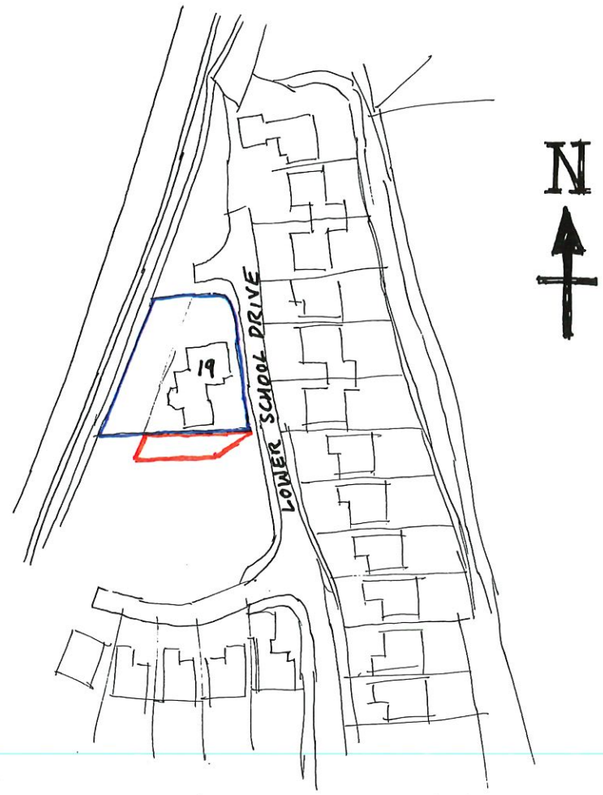

Location Plan Scale - 1:1250

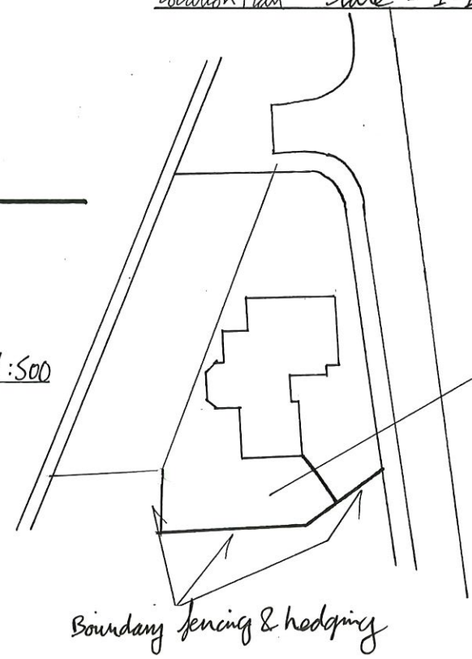

Site Plan Scale - 1:500

Proposed change of use application at 19 Lower School Drive, Rugeley for Mr K. Jones 27th April 2026
Scale 1:100