
Bradley Mill Barns – Existing Location & Site Plan

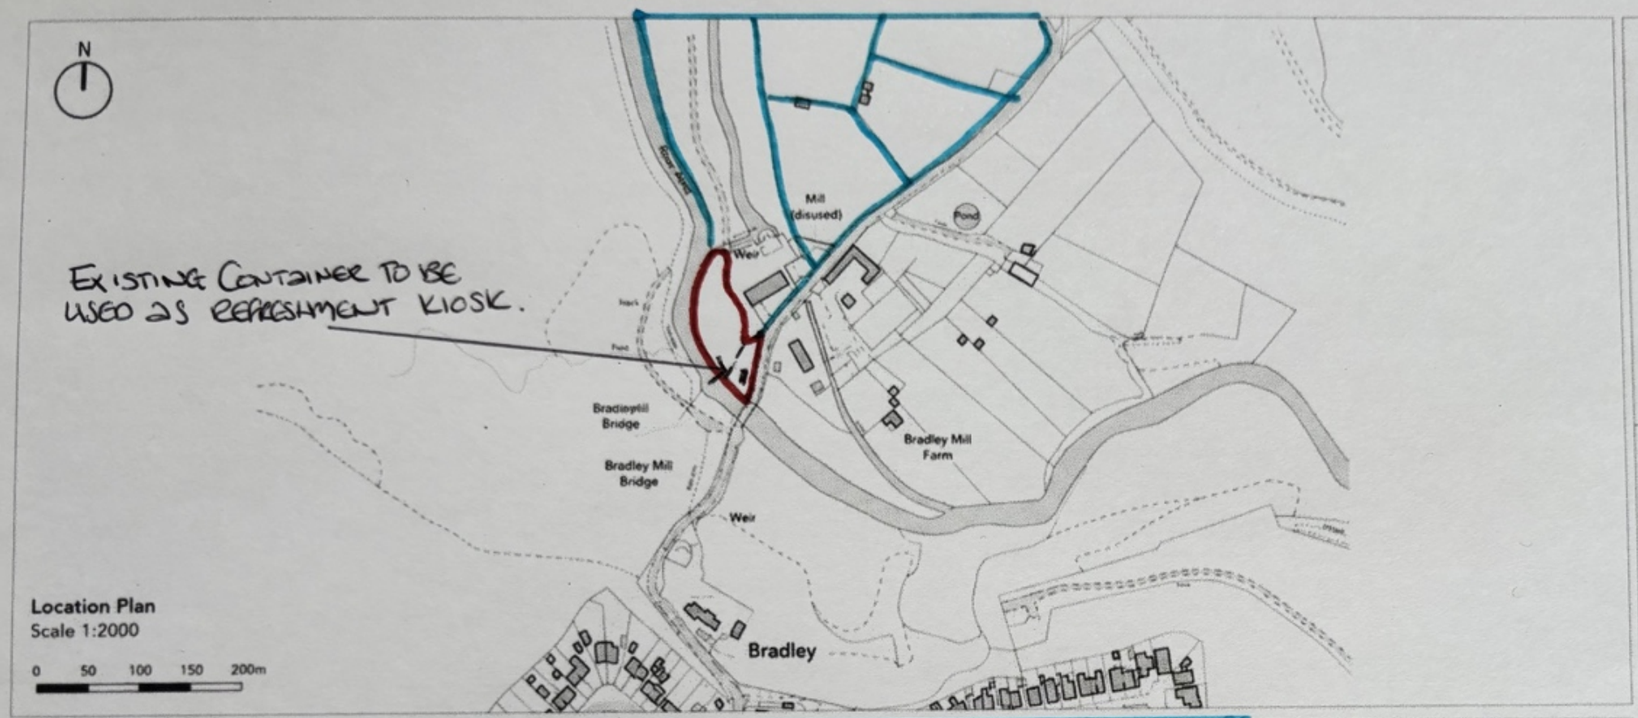



KEY

- Existing Building
- Existing Fence / Boundary
- Track / Footpath
- Watercourse
- Existing Highway

NOTES

This drawing is based on Ordnance Survey information and should be used for planning purposes only.

Clwydian Planning

Erudition House, 55 Well Street,
Ruthin, Denbighshire, LL15 1AF

01824 703660
www.clwydianplanning.co.uk
enquiries@clwydianplanning.co.uk

Project
Bradley Mill Barns
Bradley, Wrexham, LL11 4DD

Title
Location Plan & Existing Site Plan

Scale	Date
As Shown @ A3	10/01/2025
Drawn by	Checked by
CP	-
Drawing No.	Revision
CP_28K_A001	-

EXISTING CONTAINER TO BE USED AS KIOSK.

EXISTING ACCESS

- NOTE: NO OPERATIONAL DEVELOPMENT PROPOSED.