




03 | EXISTING REAR ELEVATION C
SCALE: 1:50

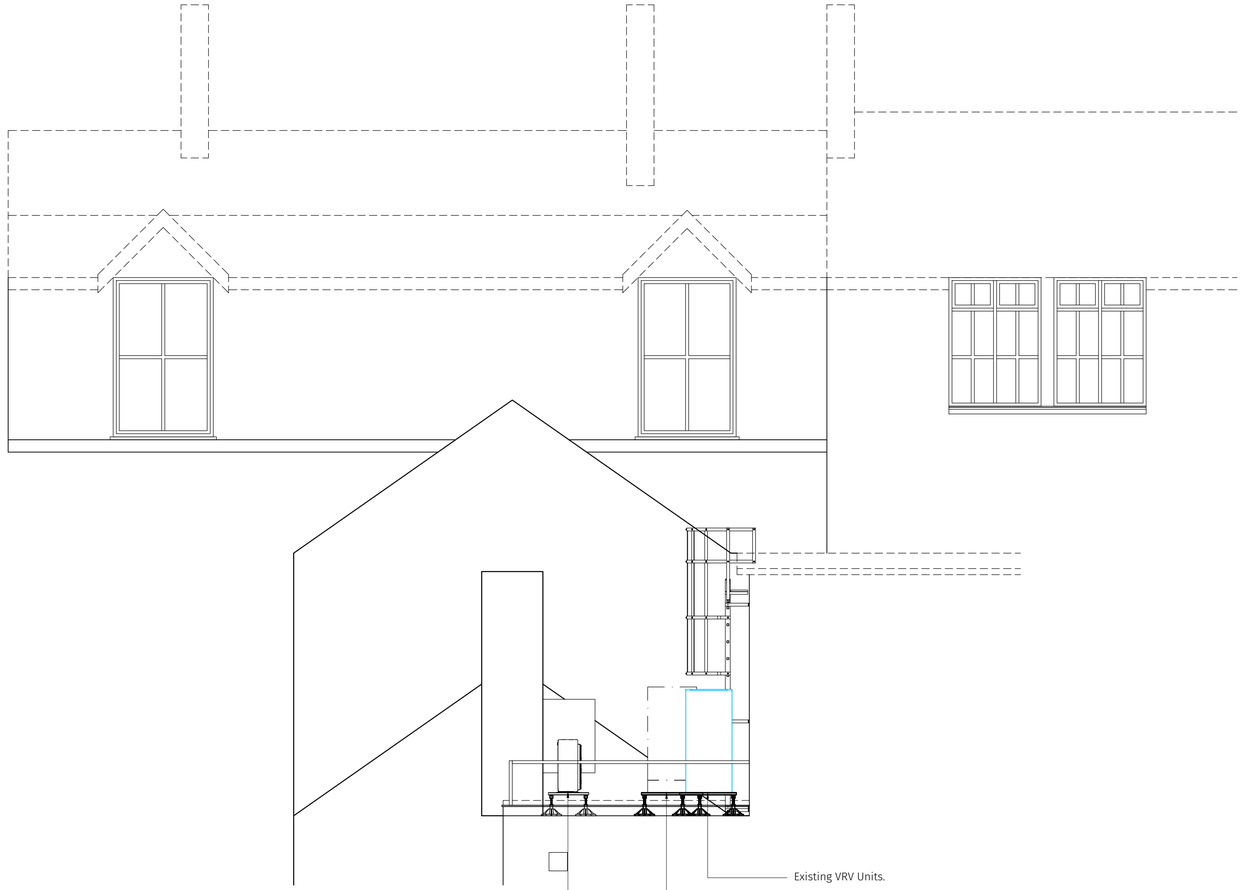


04 | EXISTING PART ROOF PLAN
SCALE: 1:50

NORTH POINT

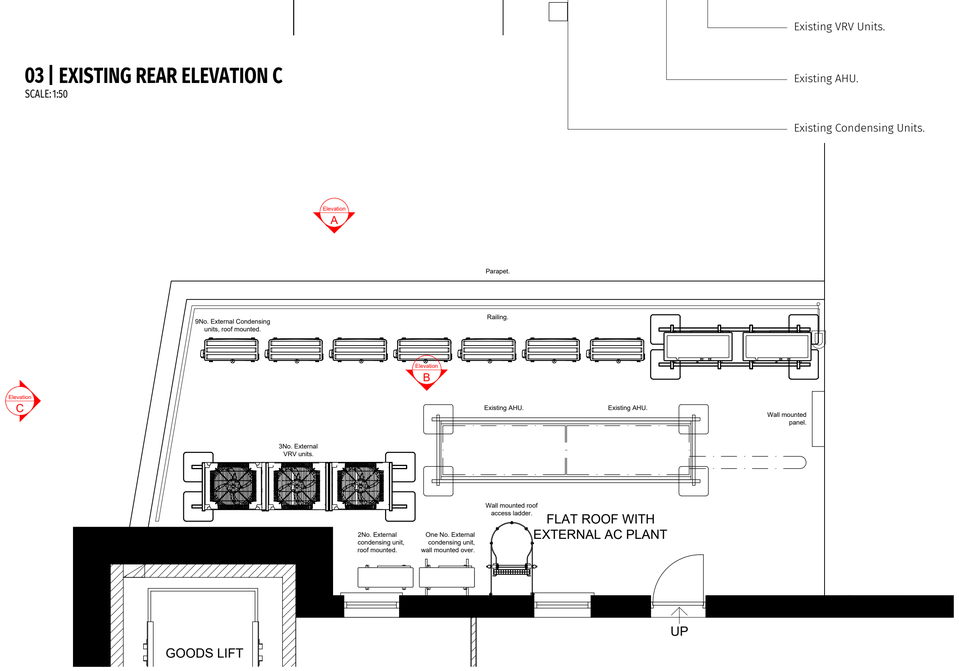

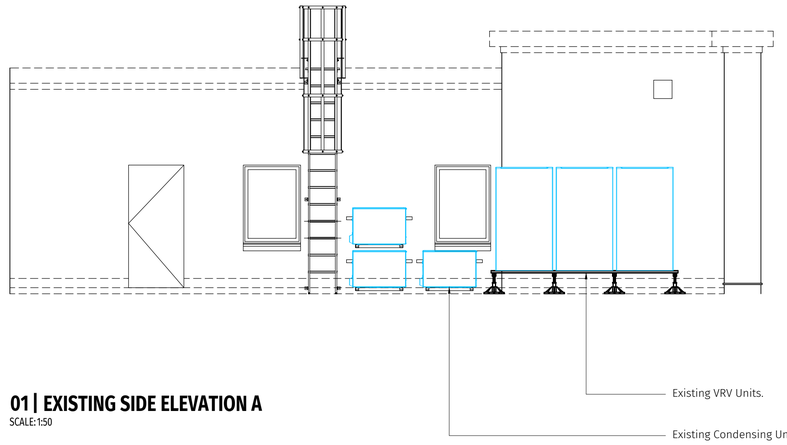

01 | EXISTING SIDE ELEVATION A
SCALE: 1:50

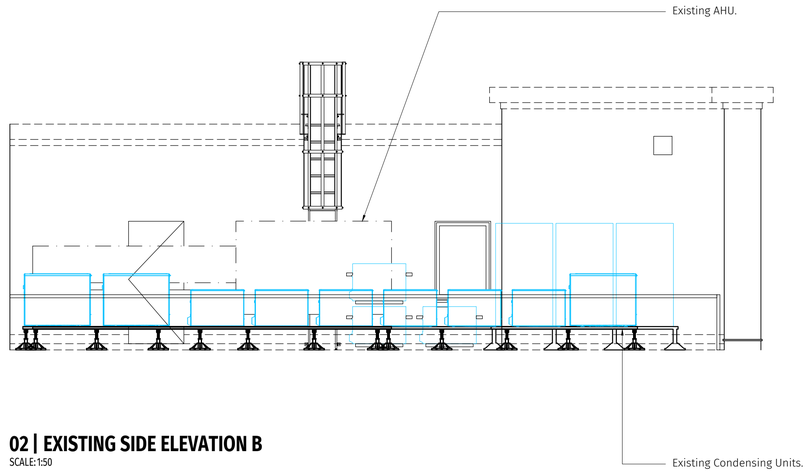

02 | EXISTING SIDE ELEVATION B
SCALE: 1:50

SCALE BAR

0 500 1000 2500

SCALE: 1:50

NORTH POINT

REV	DATE	DESCRIPTION	DR	CH
-	20/01/26	SFSD Tender issue.	DB3	

BARCLAYS

Wates

RECORD DRAWING

DB3

CARDIFF
2 Callaghan Square, Cardiff, CF10 5BT.
T: 029 2034 2688 www.db3group.com

CLIENT
BARCLAYS BANK PLC

PROJECT
WREXHAM
51 Hope St, Wrexham LL11 1BE

TITLE
EXISTING REAR ELEVATION
RPT5763_2025_WREXHAM_MBR_1ED_ELV1_REAR

CREATION DATE	SCALE @ A1	DRN	CHK	APP	SUIT
19/03/2026	1:50	DB3			

SHEET NO.
18885 - DB3 - B01 - E1 - DR - A - 20220
PROJECT NO | ORIGINATOR | ZONE | LEVEL | TYPE | ROLE | NUMBER

REVISION
-

© COPYRIGHT: ALL RIGHTS RESERVED.
THIS DRAWING SHALL BE READ IN CONJUNCTION WITH ALL OTHER RELEVANT DRAWINGS AND INFORMATION.
ANY DISCREPANCIES ARE TO BE NOTIFIED TO DAWN TOMBS IMMEDIATELY.
THIS DRAWING OR INFORMATION MUST NOT BE USED FOR CONSTRUCTION UNLESS EXPRESSLY ISSUED FOR CONSTRUCTION.

DO NOT SCALE FROM THIS DRAWING. WORK ONLY TO THE PRINTED DIMENSIONS.