
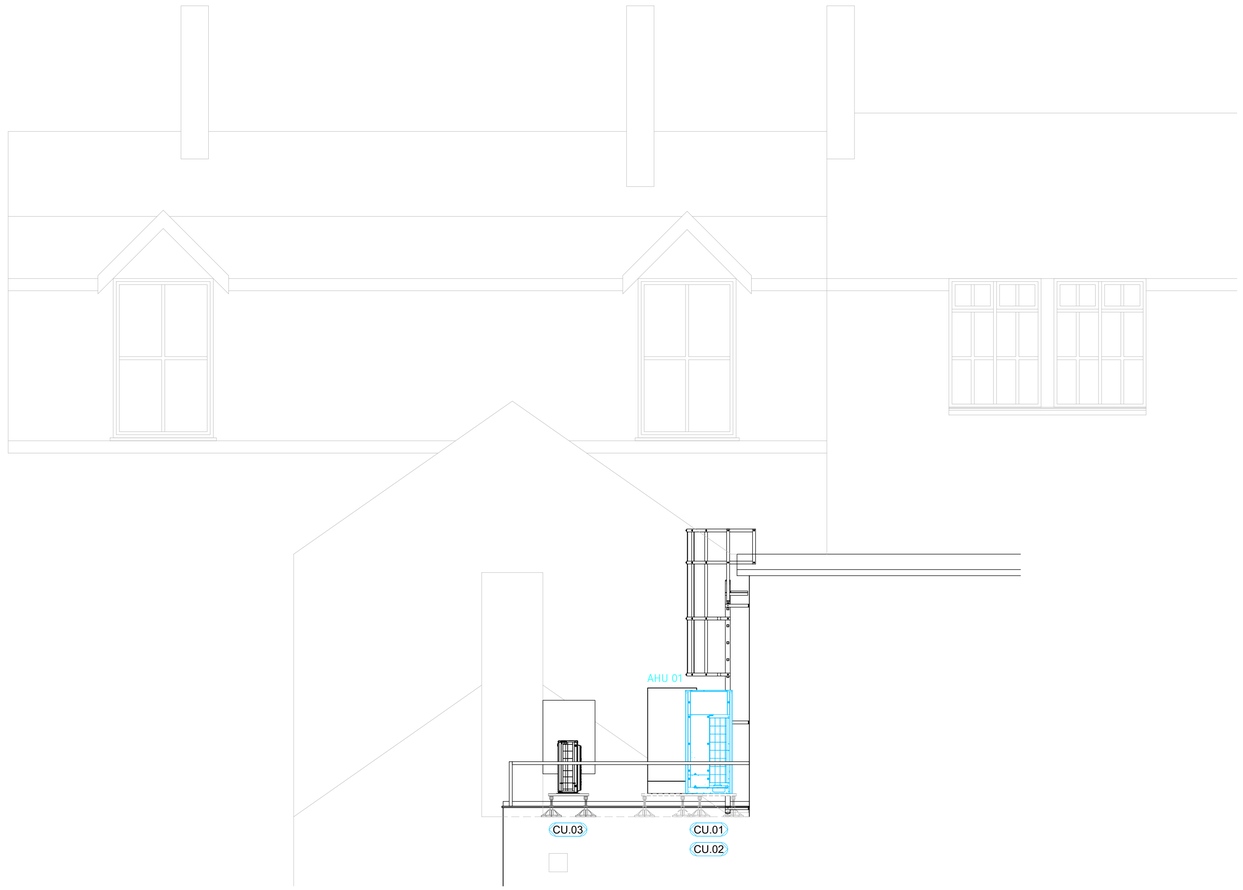


03 | PROPOSED REAR ELEVATION C

SCALE: 1:50

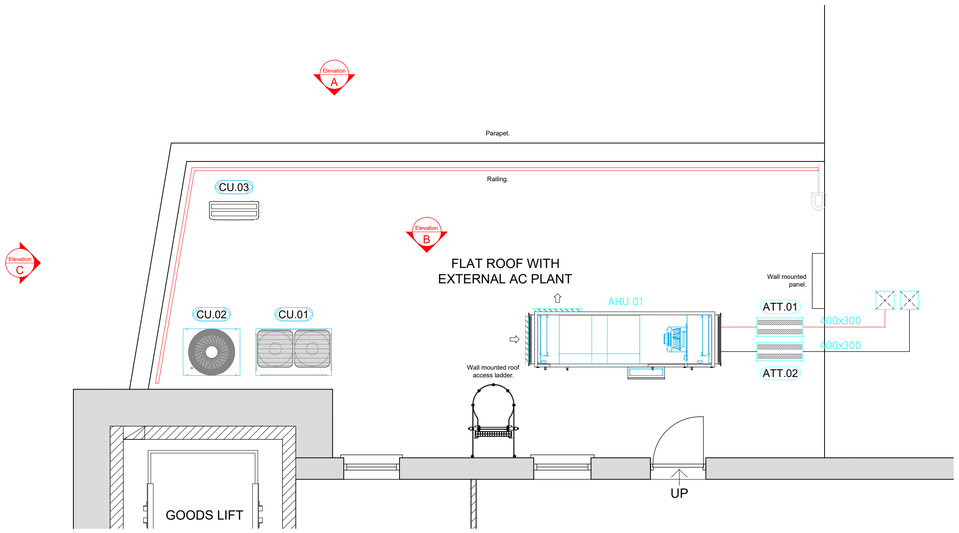

04 | PROPOSED PART ROOF PLAN

SCALE: 1:50

NORTH POINT


NEW EXTERNAL PLANT SCHEDULE:

External VRV Condensing Unit
CU.01 - Daikin REYA14A
- Size : 1240x1685x765 (W x H x D) per unit.
- Weight : 296kg per unit.
-Sound Pressure (dBA) 58.1.
-Sound Power (dBA) 78.7.

External VRV Condensing Unit
CU.02 - Daikin REYA8A
- Size : 930x1685x765 (W x H x D) per unit.
- Weight : 213kg per unit.
-Sound Pressure (dBA) 56.3.
-Sound Power (dBA) 78.3.


Outdoor Condensing unit
CU.03 - Daikin RZA60A
- Size : 870x734x373 (W x H x D) per unit.
- Weight : 52kg per unit.
-Sound Pressure (dBA) 50.
-Sound Power (dBA) 64.

External Air Handling Unit
AHU.01 - Envistar Compact
- Size : 1020x1383x1616 (W x H x D) per unit.
- Weight : 330kg per unit.
-Extract Sound Pressure (dBA) 59.
-Exhaust Sound Pressure (dBA) 76.

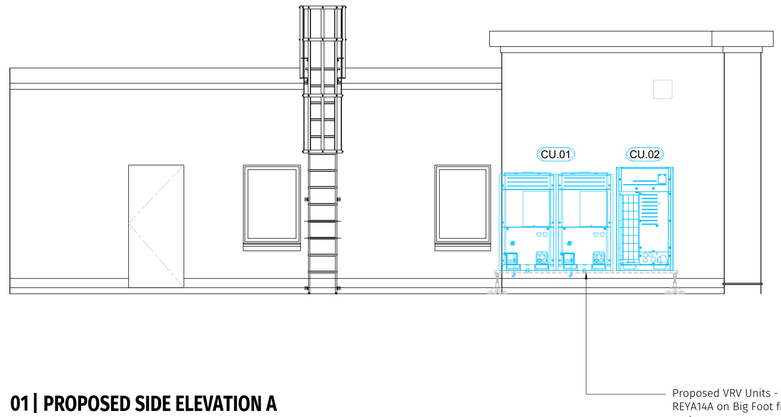

01 | PROPOSED SIDE ELEVATION A

SCALE: 1:50

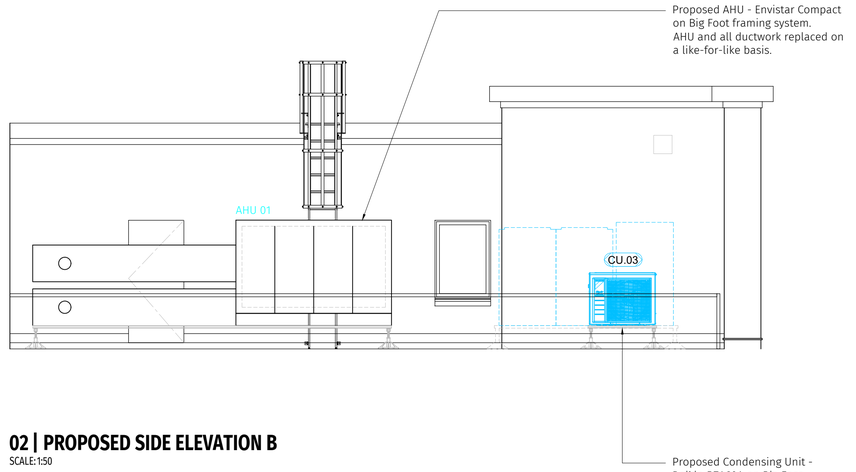

02 | PROPOSED SIDE ELEVATION B

SCALE: 1:50

SCALE BAR

0 500 1000 2500

SCALE: 1:50

NORTH POINT

REV	DATE	DESCRIPTION	DR	CH
	20/03/26	RFSD Tender issue.	DB3	

BARCLAYS

Wates

PLANNING

DB3

CARDIFF
2 Callaghan Square, Cardiff, CF10 5BT.
T: 029 2034 2688 www.db3group.com

CLIENT
BARCLAYS BANK PLC

PROJECT
WREXHAM
51 Hope St, Wrexham LL11 1BE

TITLE
PROPOSED REAR ELEVATION
RPT5763_2025_WREXHAM_MBR_3FSD_ELV1_REAR

CREATION DATE	SCALE @ A1	DRN	CHK	APP	SUIT
19/03/2026	1:50	DB3			

SHEET NO.
18885 - DB3 - B01- E1 - DR - A - 20700
PROJECT NO | ORIGINATOR | ZONE | LEVEL | TYPE | ROLE | NUMBER

REVISION
-

© COPYRIGHT: ALL RIGHTS RESERVED.
THIS DRAWING MUST BE READ IN CONJUNCTION WITH ALL OTHER RELEVANT DRAWINGS AND INFORMATION.
THIS DRAWING IS NOT TO BE USED FOR CONSTRUCTION UNLESS EXPRESSLY ISSUED FOR CONSTRUCTION.
THE DRAWING OR INFORMATION MUST NOT BE USED FOR CONSTRUCTION UNLESS EXPRESSLY ISSUED FOR CONSTRUCTION.

DO NOT SCALE FROM THIS DRAWING. WORK ONLY TO THE PRINTED DIMENSIONS.