




West elevation 1:100

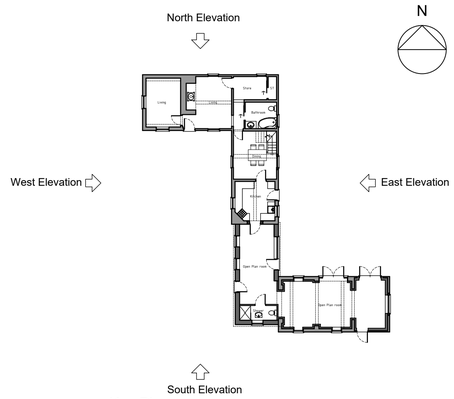

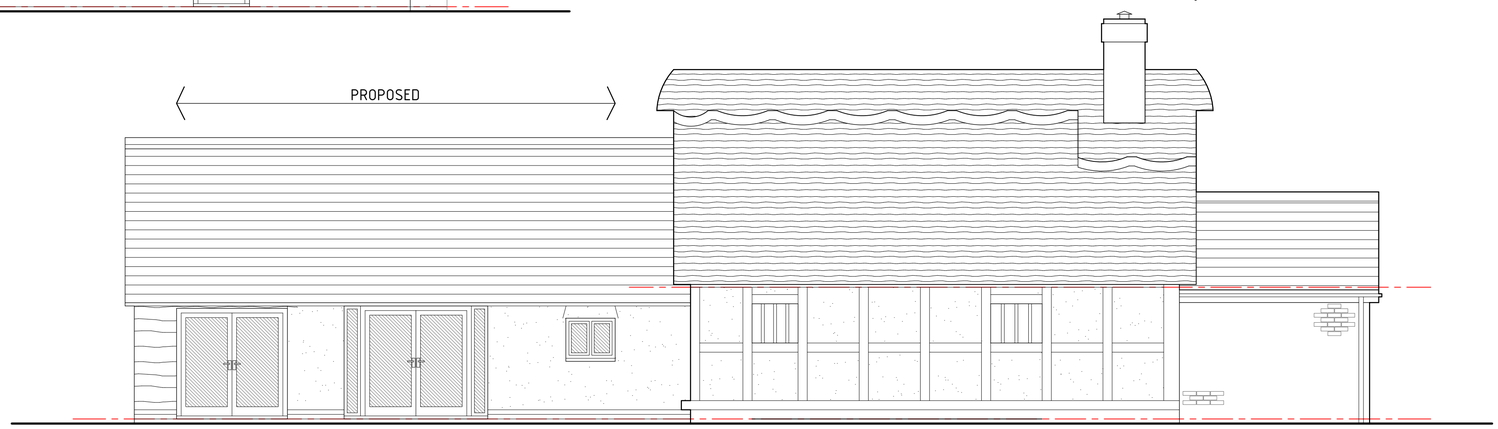

North elevation 1:100

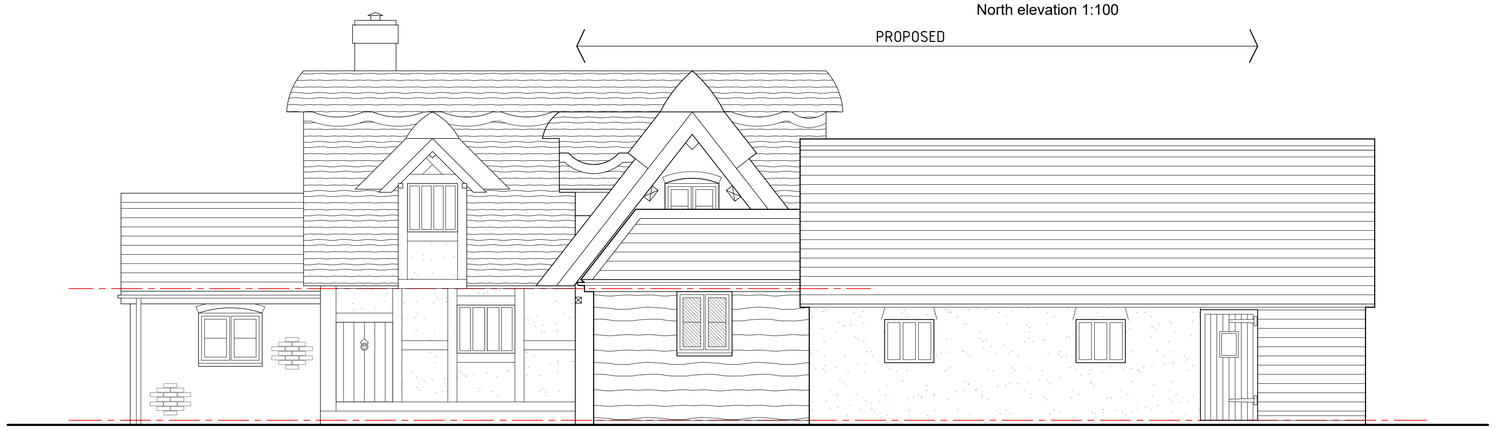

South elevation 1:100



East elevation 1:100

Proposed

HDS ARCHITECTURAL SERVICES
HDS Architectural Services, The Foundry,
15 Yorke Street, Wrexham
LL13 8LW
Tel (01978) 345250
www.hdsarchitectural.co.uk

Project;
Adrefelin Cottage, Hollybush Lane, Bangor On Dee, Wrexham, LL13 0NF

Dwg No;
AC/PD/04

Date;
02.10.24

Revision;
Rev-A Bird boxes added
Rev-B West, South & East window and door arrangements changed 08.05.26

Title;
04-Proposed Elevations

Scale (A1);
1:50