




Proposed Front Elevation

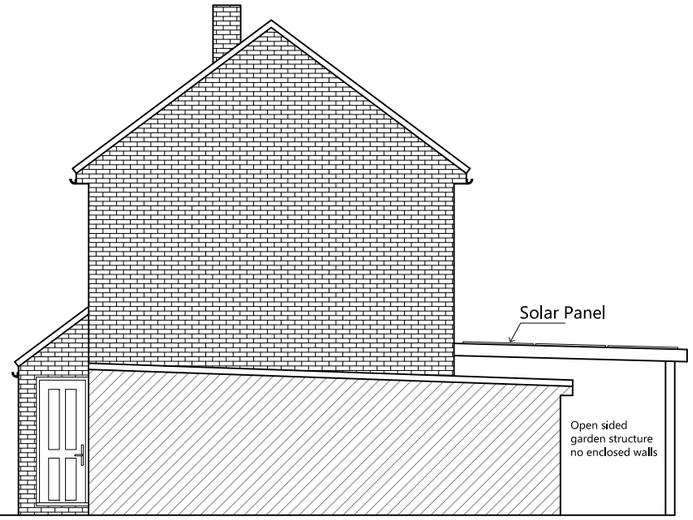

Proposed Side Elevation - A

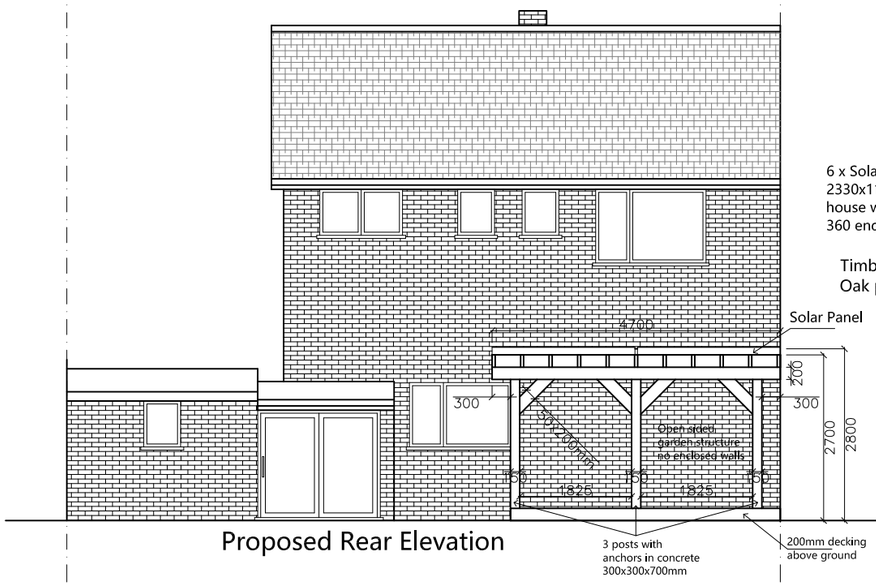

Proposed Rear Elevation

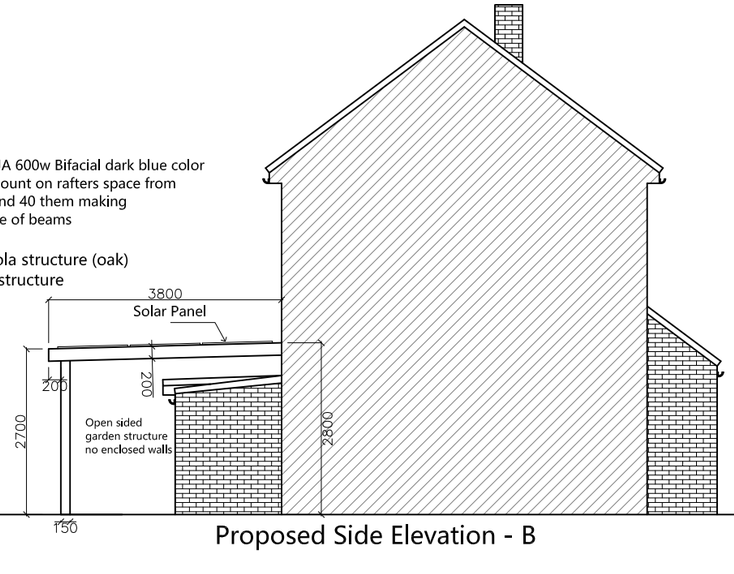

Proposed Side Elevation - B

Scale 1:100 0 1 2.5 5 10m

PLANNING STUDIO

Project

30 TAPLEY AVENUE
LL12 7UY

Drawing

PROPOSED ELEVATIONS

Dwg No.	**Date**
104	MAY 2026

Scale @ A3 1:100