

6 x Solar panels JA 600w Bifacial dark blue color
2330x1140x30 mount on rafters space from
house wall 100 and 40 them making
360 ending in line of beams

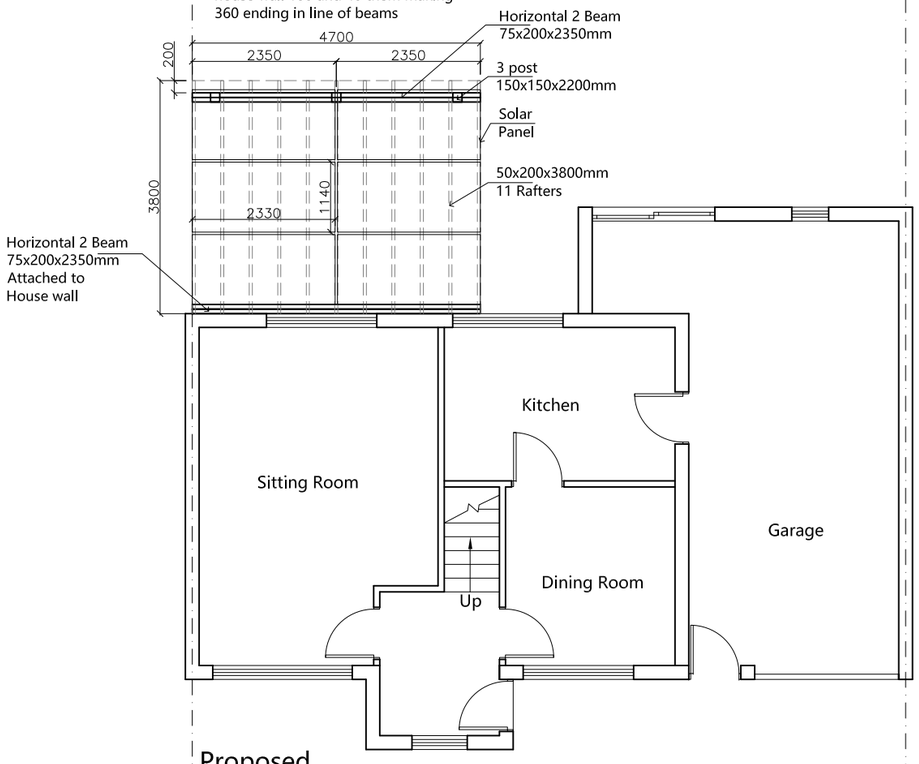

Proposed
Ground Floor Plan

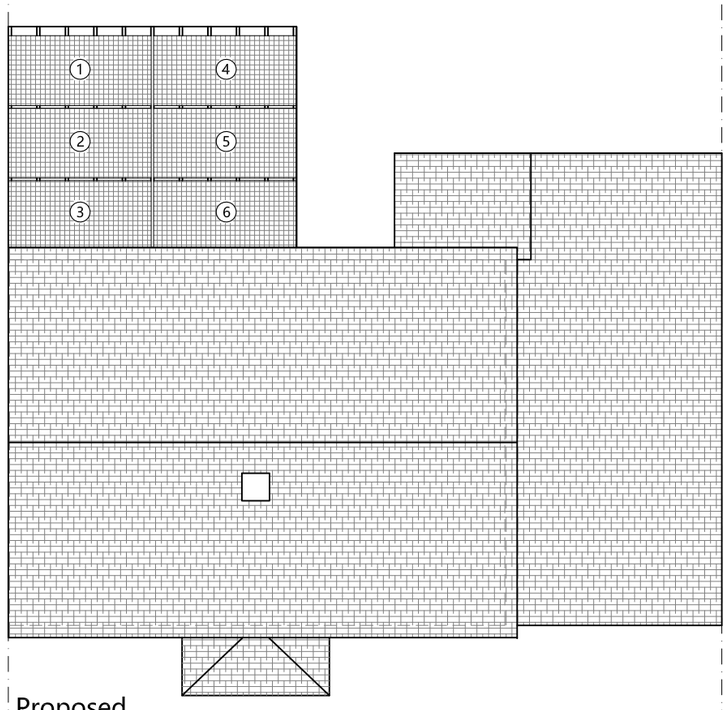

Proposed
Roof Plan

Scale 1:100 0 1 2.5 5 10m

PLANNING STUDIO

Project
30 TAPLEY AVENUE
LL12 7UY

Drawing
PROPOSED PLANS

Dwg No.	**Date**
103	MAY 2026

Scale @ A3 1:100