
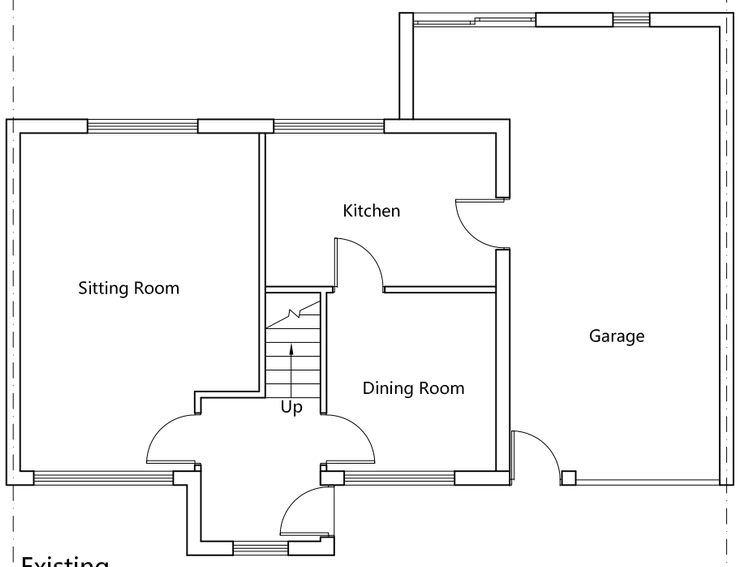


Existing
Ground Floor Plan

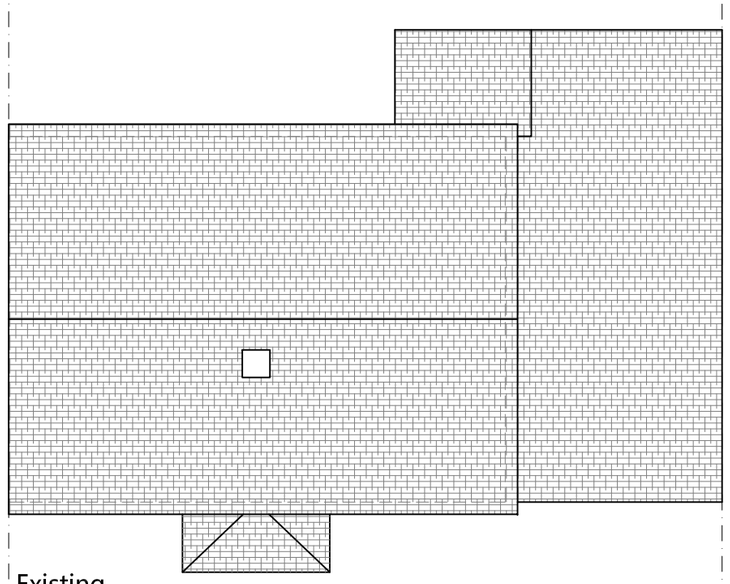

Existing
Roof Plan

Scale 1:100 0 1 2.5 5 10m

PLANNING STUDIO

Project
30 TAPLEY AVENUE
LL12 7UY

Drawing
EXISTING PLANS

Dwg No.	**Date**
101	MAY 2026

Scale @ A3 1:100