

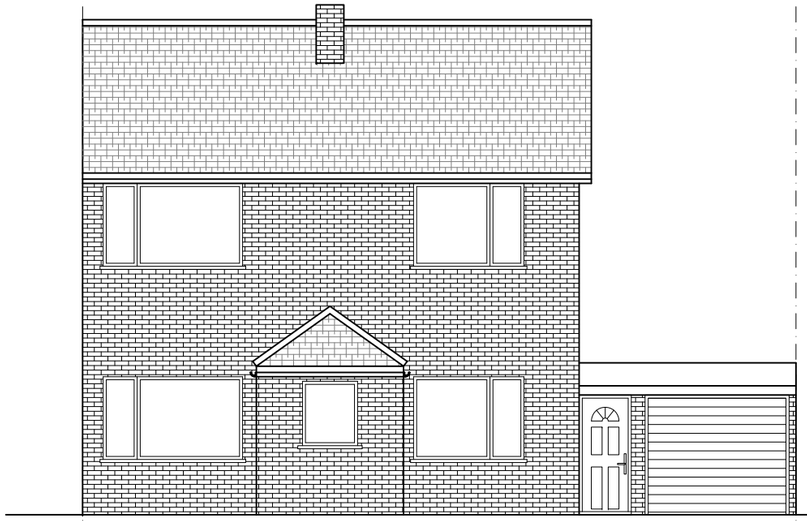



Existing Front Elevation

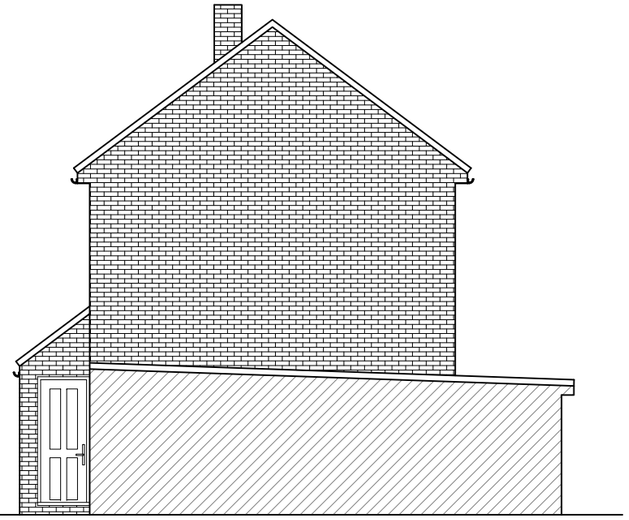

Existing Side Elevation - A

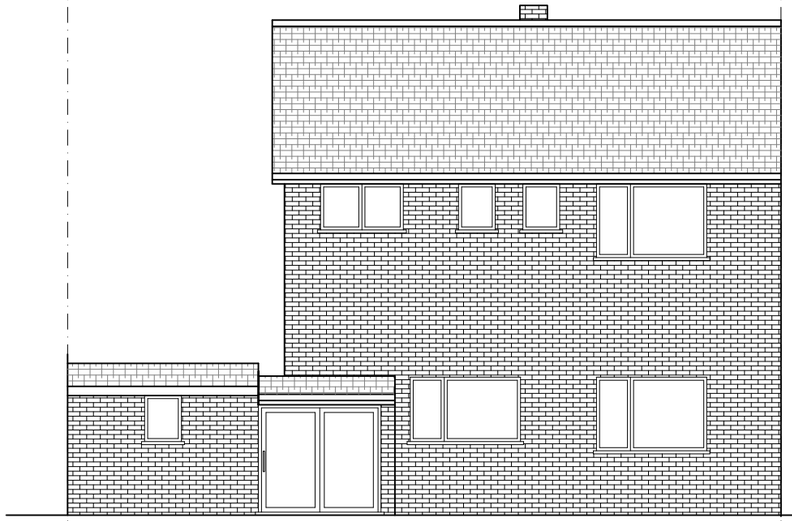

Existing Rear Elevation

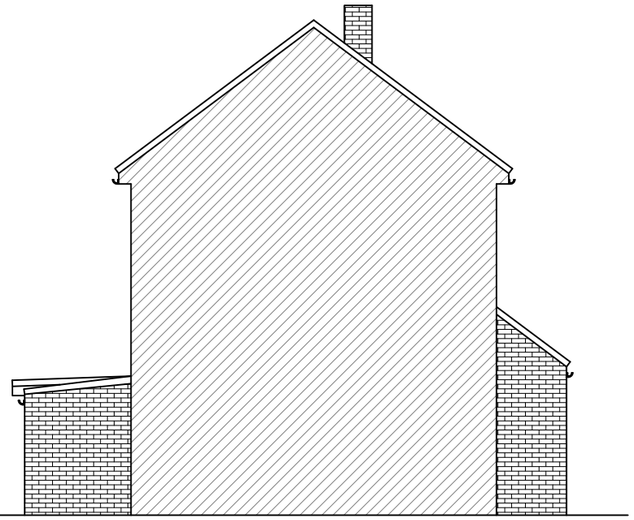

Existing Side Elevation - B

Scale 1:100 0 1 2.5 5 10m

PLANNING STUDIO

Project

30 TAPLEY AVENUE
LL12 7UY

Drawing

EXISTING ELEVATIONS

Dwg No.	**Date**
102	MAY 2026

Scale @ A3 1:100