

Ground floor plan 1:50

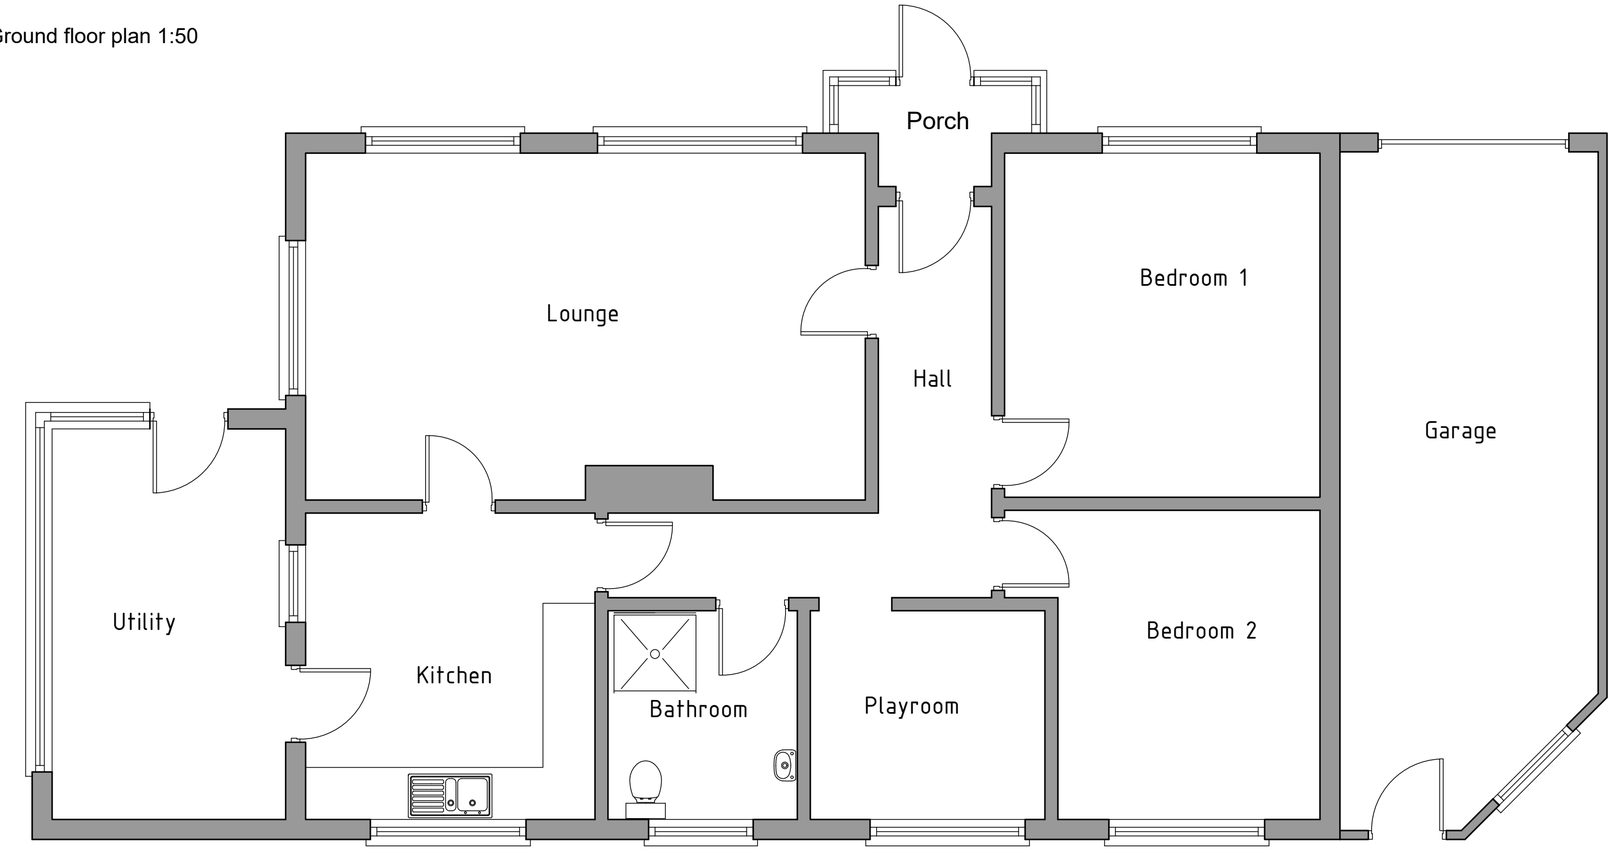

Loft floor plan 1:50

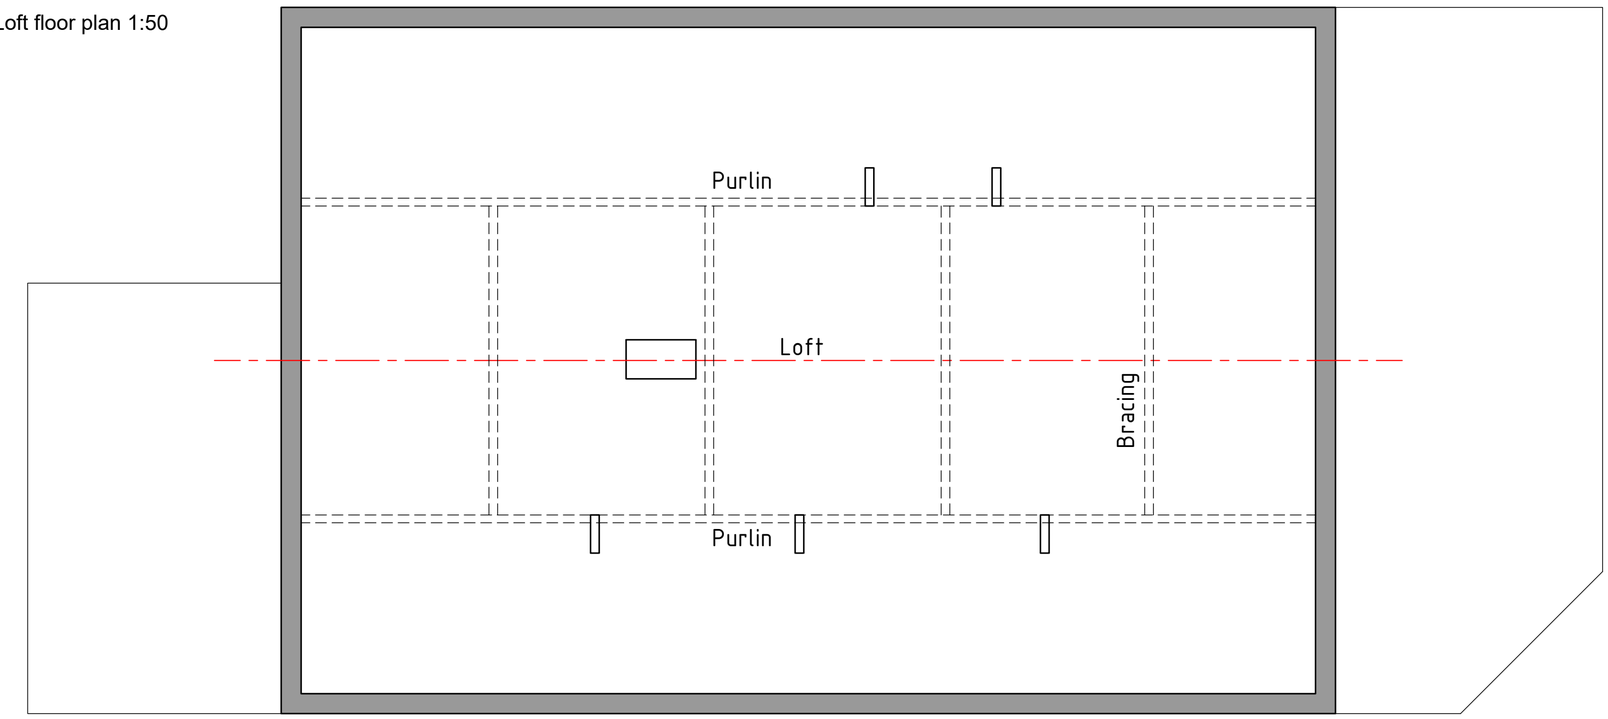

HDS ARCHITECTURAL SERVICES

HDS Architectural Services, The Foundry,
15 Yorke Street, Wrexham
LL13 8LW
Tel (01978) 345250
www.hdsarchitectural.co.uk

Project;	Dwg No;	Date;
Ben Tara, Maes Mawr Road, Garth, Llangollen, LL20 7YW	BT/PD/01a	April 2026

Title;	Scale (A2);	Revision;
Existing Floor Plans	1:50	