


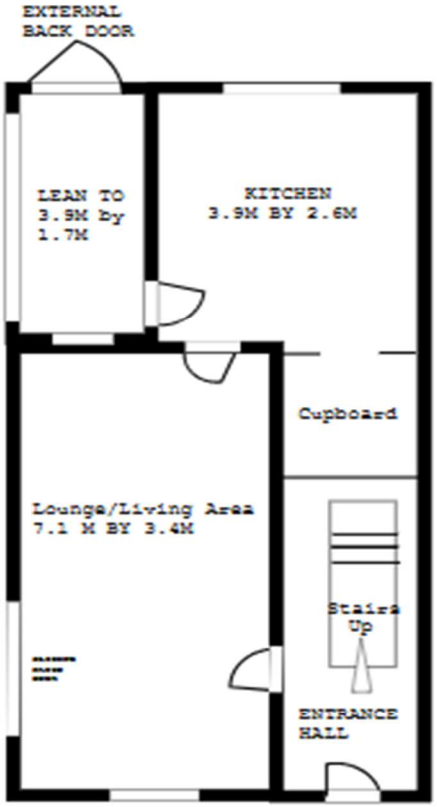

Site:	1 Morton View, Wrexham,Gyfelia, LL13 0YN	1	Project: P01	Drawn: EXISTING FLOOR PLAN	Notes:ALL DIMENSIONS IN METERS DO NOT SCALE FROM DRAWING	1 MORTON VIEW GYFELIA WREXHAM LL13 0YN
Title :	Existing Ground Floor Plan	Scale: 1:100 @ A4	Date:MAY 2026	Rev:		