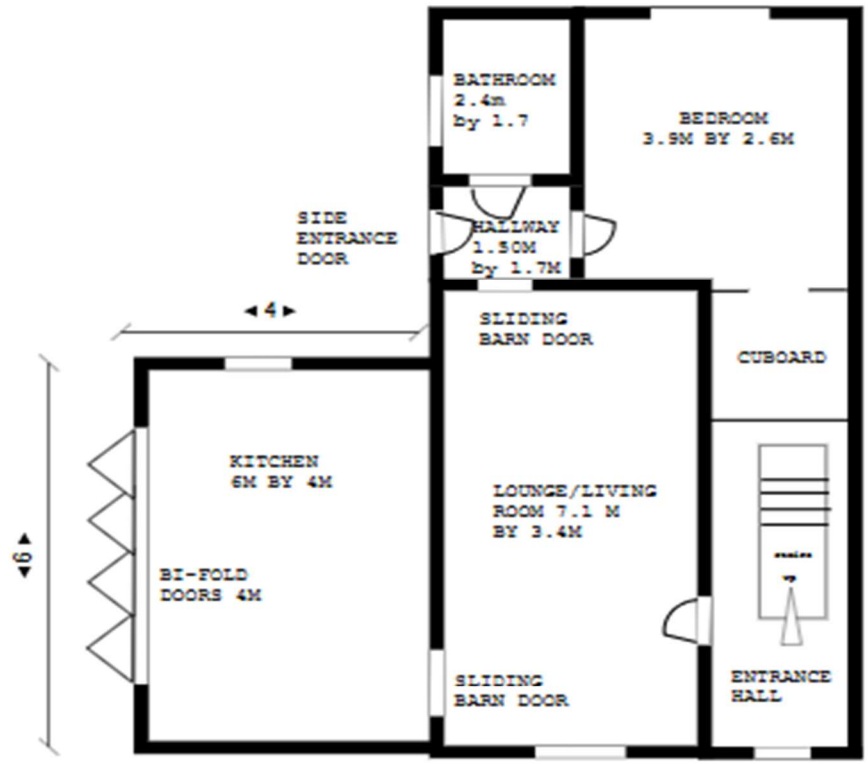


Site: 1 MORTON VIEW, GYFELIA, WREXHAM, LL13 0YN	Drawing: P01	Project: SINGLE STOREY SIDE EXTENSION	Drawn: PROPOSED GROUND FLOOR PLAN	Notes:ALL DIMENSIONS IN METERS.DO NOT SCALE FROM DRAWING.	1 MORTON VIEW GYFELIA WREXHAM LL13 0YN
Title : PROPOSED GROUND FLOOR PLAN	Scale: 1:100 @ A4	Date:MAY 2026	Rev:		