
NOTES:

- ALL DIMENSIONS ARE IN MILLIMETRES.
- DO NOT SCALE FROM THIS DRAWING.
- THIS DRAWING IS FOR PLANNING PURPOSES ONLY.


PROPOSED REAR ELEVATION

SCALE 1:100

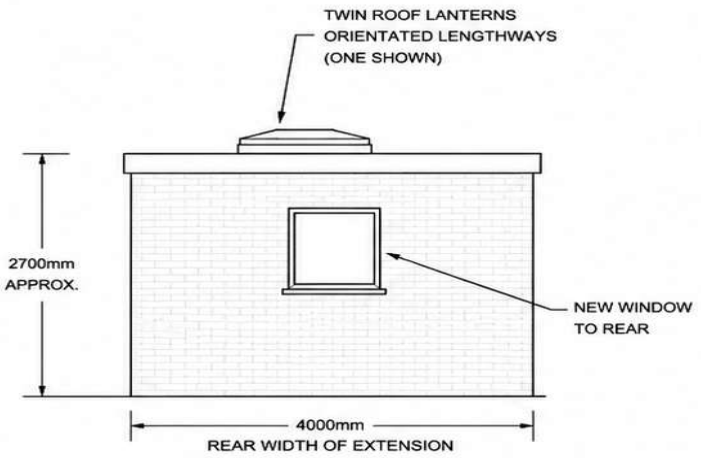

PROPOSED SIDE ELEVATION

SCALE 1:100

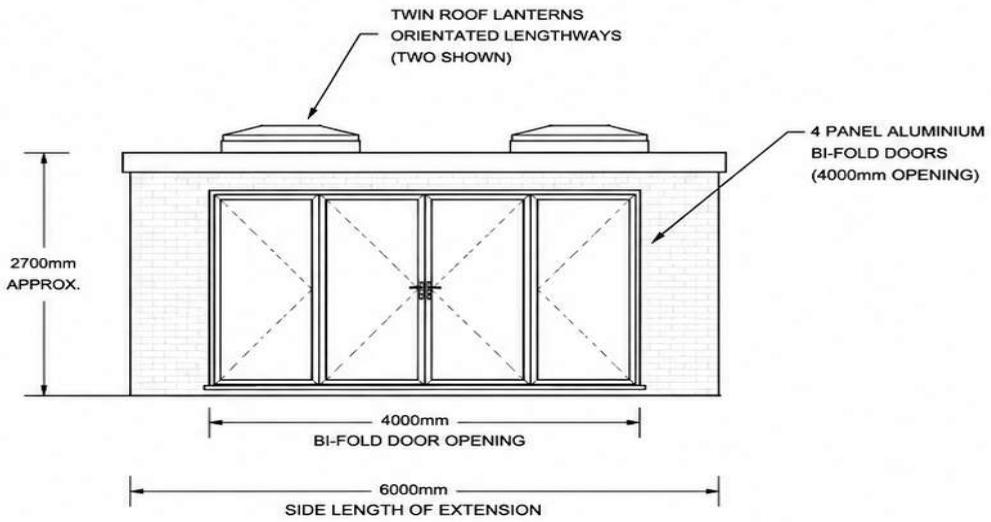

PROJECT:	DRAWING:	SCALE:	DATE:	DRAWN BY:
1 MORTON VIEW GYFELIA, WREXHAM LL13 0YN	PROPOSED REAR AND SIDE ELEVATIONS SINGLE STOREY SIDE EXTENSION	1:100 @ A4 0 1 2 3 4 5m	MAY 2026	—

EXTERNAL MATERIALS TO MATCH EXISTING DWELLING