

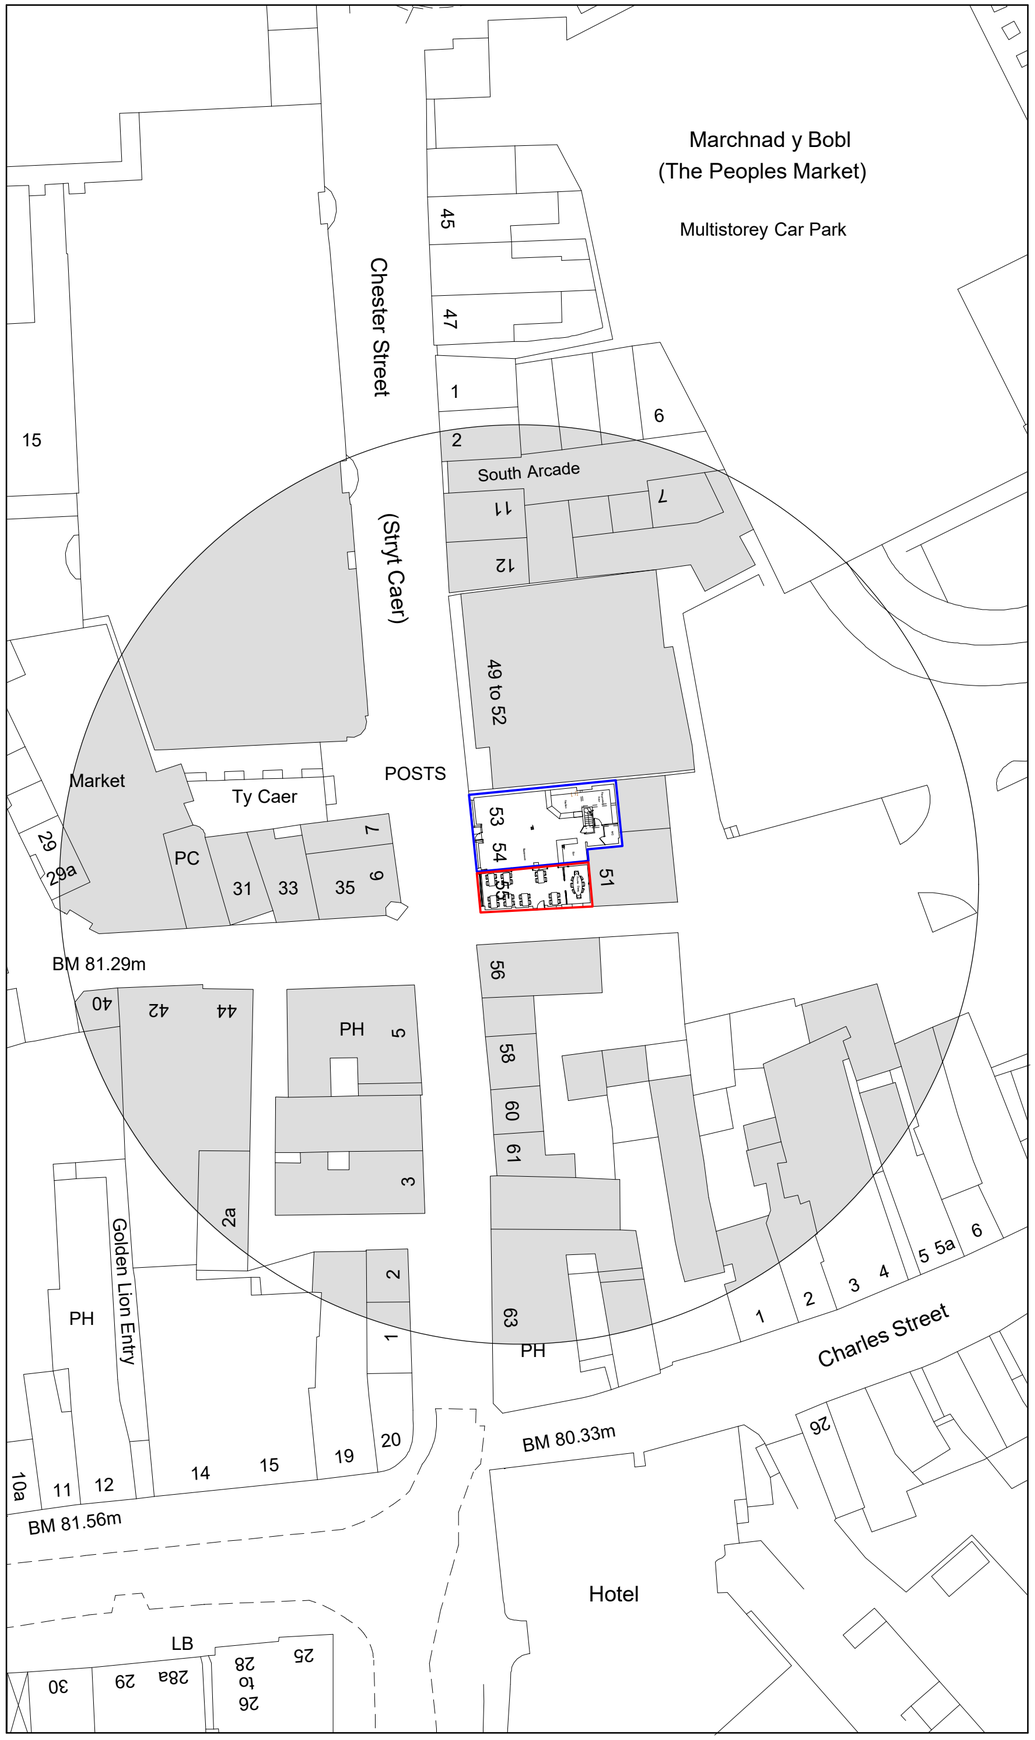


Site Plan 1:500

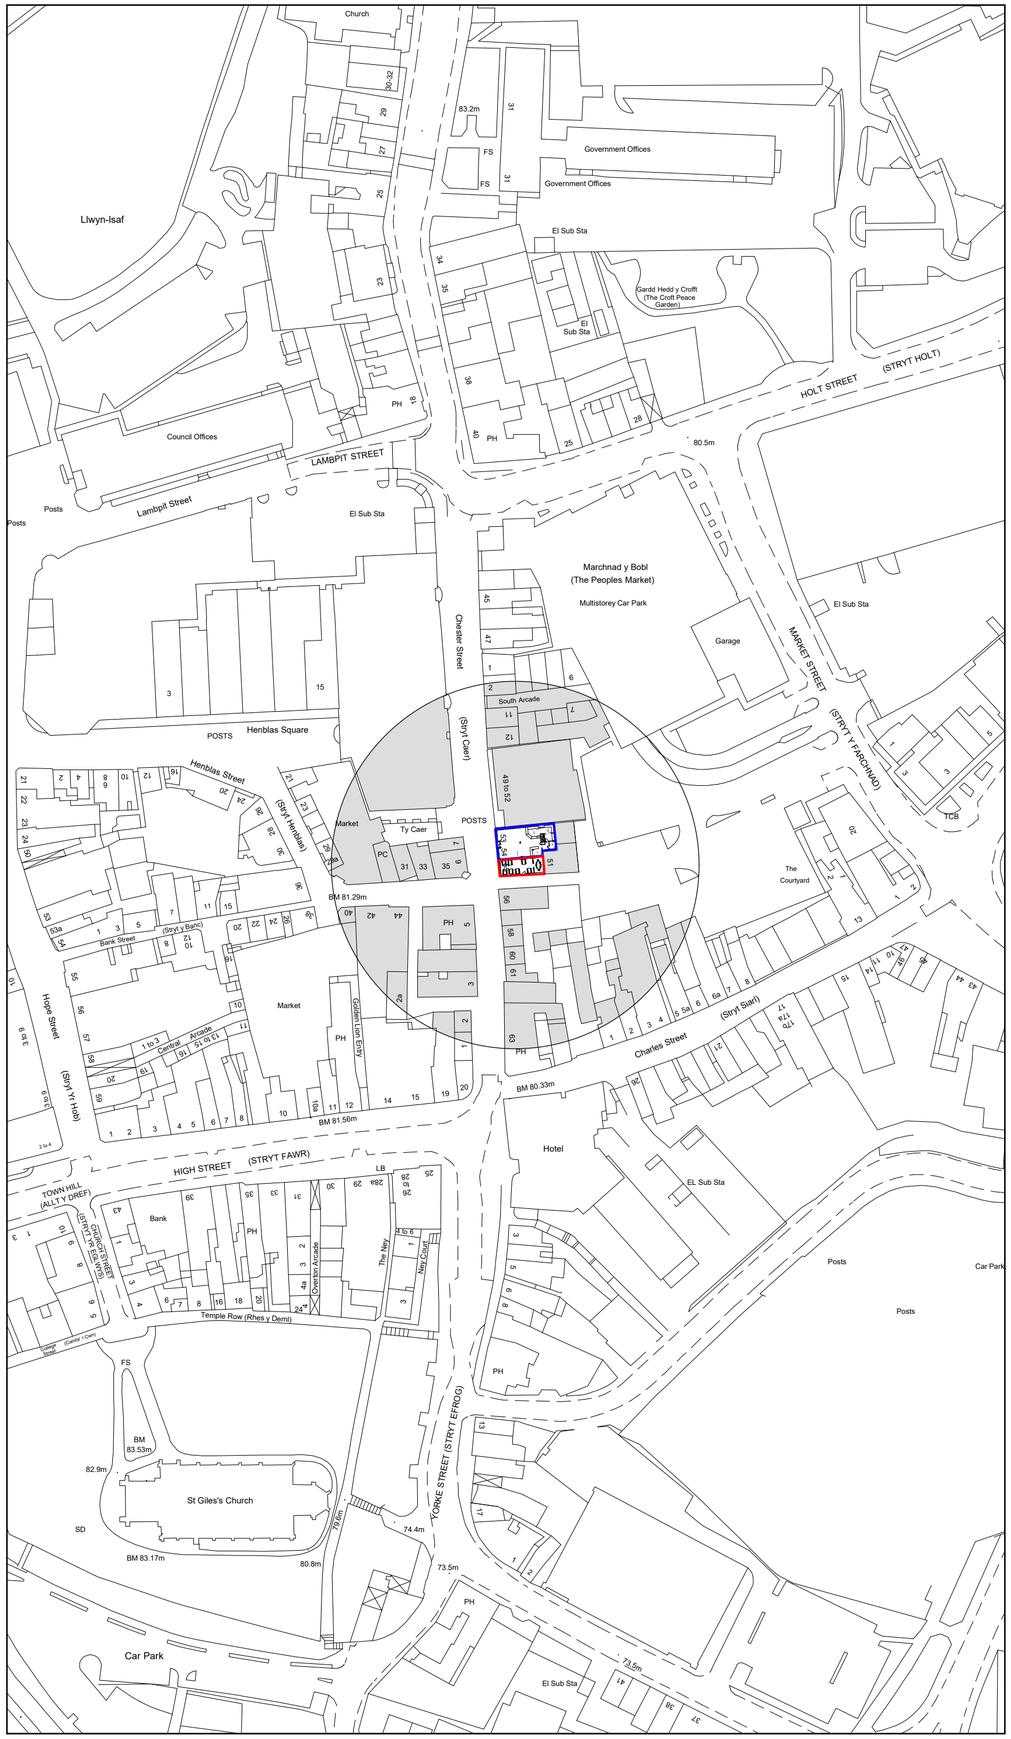

Location Plan 1:1250

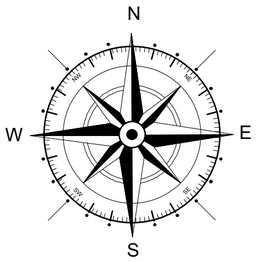

Key

- Surrounding Buildings
- Application Site
- Property owned by applicant

Rev	Date	Detail	Initial

Project:

Proposed Alterations to,
55 Chester Street,
Wrexham,
LL13 8BA

Title:	Scale: (A2)
Proposed: Site & Location Plan	1:500 & 1:1250
Drawn By: L. Fowles	Date: May 2026
Drawing No: C170/005	Sheet: 1 of 1

blueprint
architectural services
partner LABC
Office 3K4,
Redwither Business Tower,
Wrexham. LL13 9XT
Tel: 01978 356500
www.blueprintarchitectural.com
© copyright all rights reserved