



Front Elevation 1:100

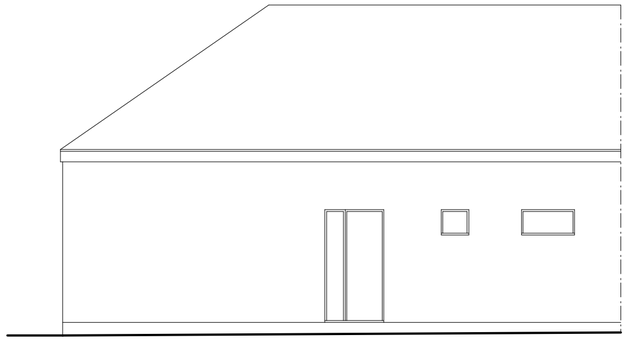

Side Elevation 1:100

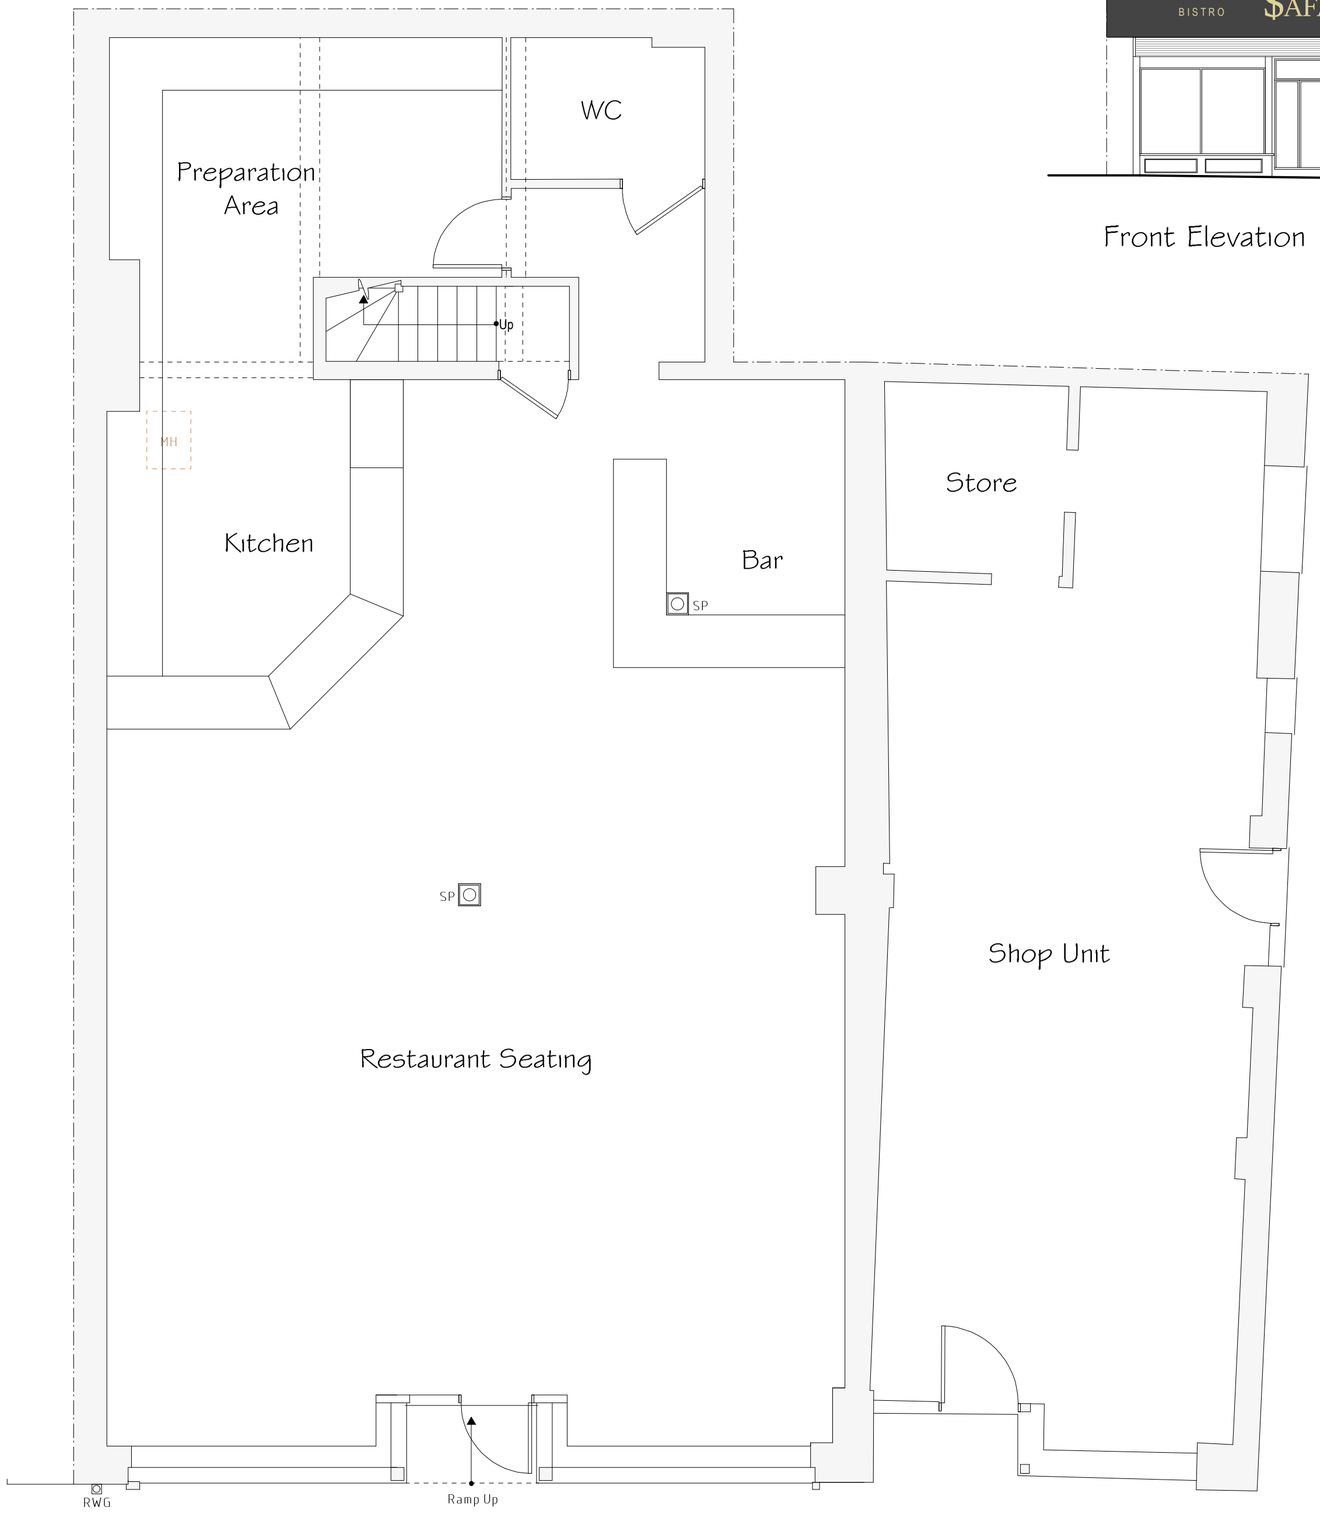

Ground Floor Plan 1:50

Rev	Date	Detail	Initial

Project:
Proposed Alterations to,
55 Chester Street,
Wrexham,
LL13 8BA

Title:	Scale: (A2)
Existing	1:50 & 1:100

Drawn By:	Date:
A.Whitby	March 2026

Drawing No:	Sheet:
C170/001	1 of 1

blueprint
architectural services

partner LABC

Office 3K4,
Redwither Business Tower,
Wrexham. LL13 9XT
Tel: 01978 356500
www.blueprintarchitectural.com
© copyright all rights reserved