
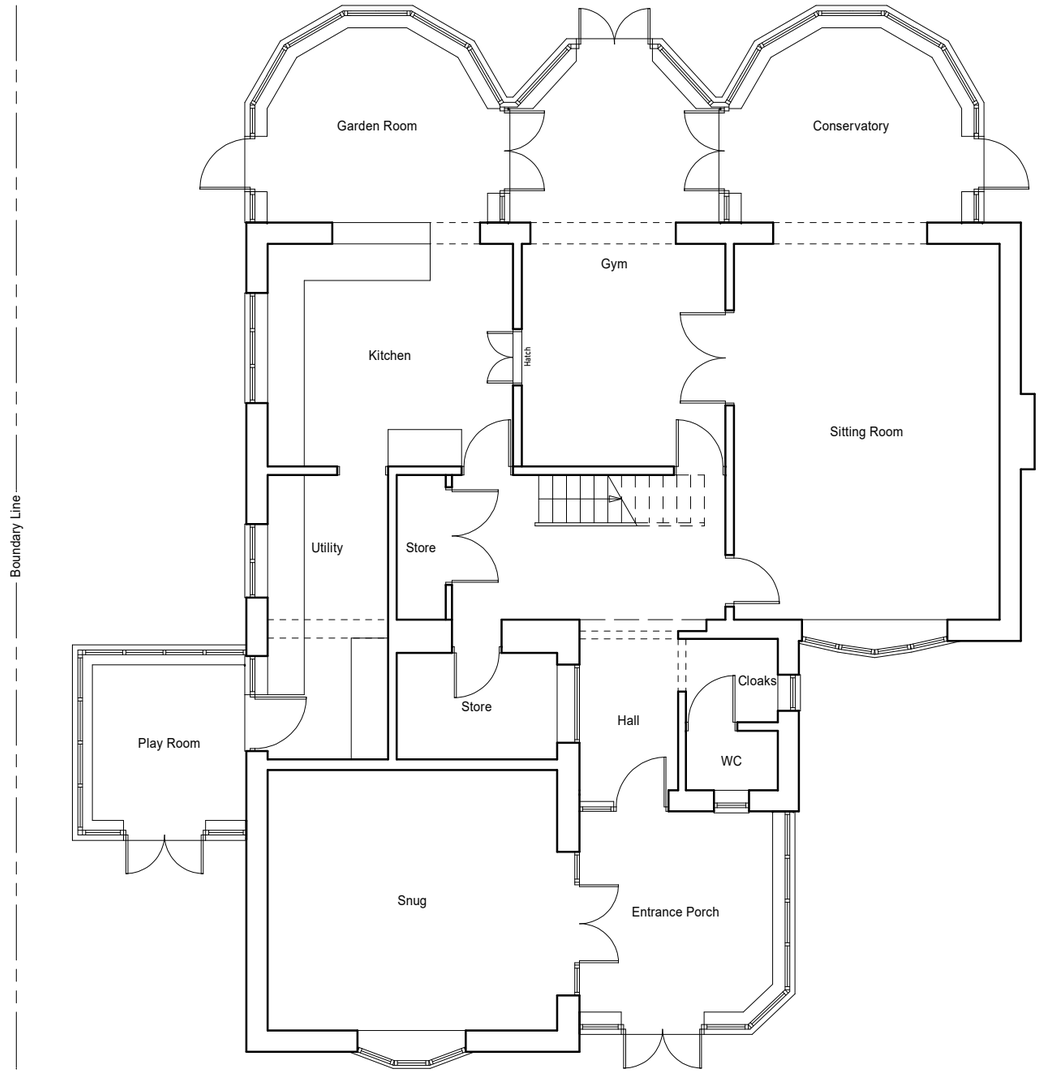


GROUND FLOOR PLAN

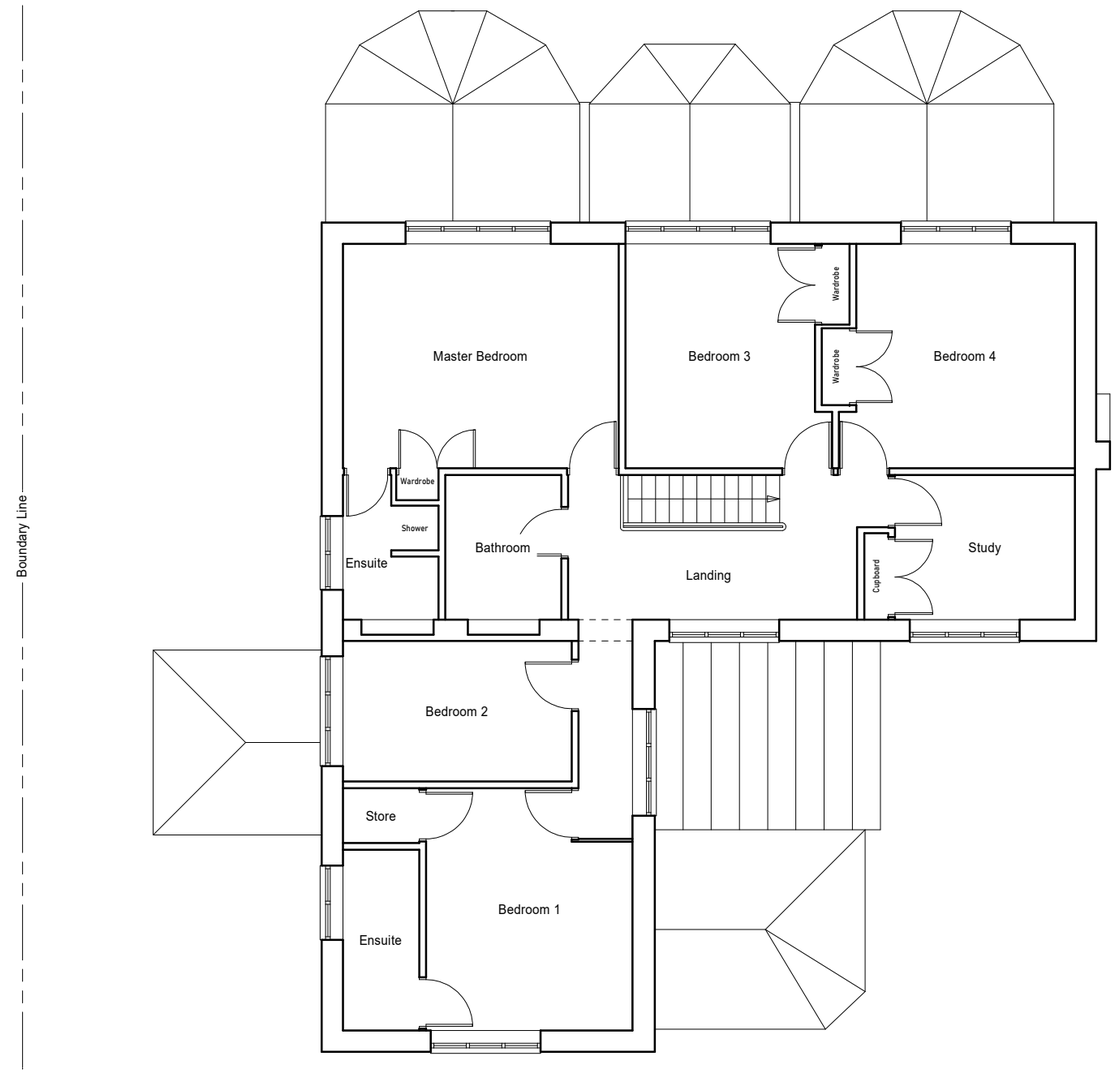

FIRST FLOOR PLAN

0 1 2 2.5m 3 3.5m 4 5m

REVISION:	DATE:	AMENDED BY:	DETAILS / COMMENTS:
A	/2026	***	***
B	/2026	mjc	***
C	/2026	***	***
D	/2026	***	***

Project:
Proposed Extension and Re-Ordering at
2 Green Park, Wrexham LL13 7YE

Client:
Mr & Mrs Gauterin

Stage / Drawing Title:
Existing:
Ground Floor Plan and First Floor Plan

Drawn by: mjc
Checked by: had
Created: 29/01/2026
Scale: 1:100
Sheet Size: A3
Job No.: 6106
Drawing No.: S01
Revision: ***

COPYRIGHT: Paterson Macaulay & Owens Ltd © 2025.
The drawings, details and information shown on this document are subject to the copyright of the architect (Paterson, Macaulay & Owens Ltd) and are not to be used, reproduced or disclosed without their express permission. Likewise, third parties who do not have a licence or sub-licence to use the design will not be entitled to use the drawings without the architect's consent. This drawing, including dimensions are to be verified on site prior to start of works. Any descrepancies should be brought to the attention of Paterson Macaulay & Owens Ltd immediately. Do not scale from this drawing.

Paterson Macaulay & Owens Ltd
9 Earl Road • Mold
Flintshire • CH7 1AJ
Telephone: 01352 755703
mail@pmoarchitects.com
www.pmoarchitects.com