
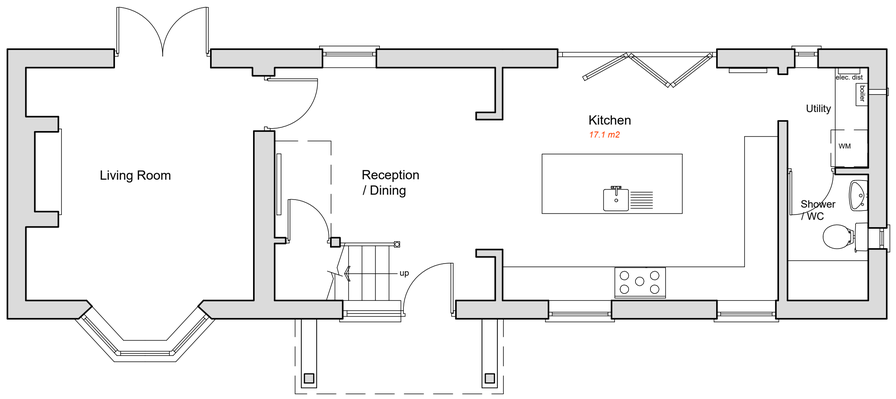


EXISTING GROUND FLOOR PLAN 1:50

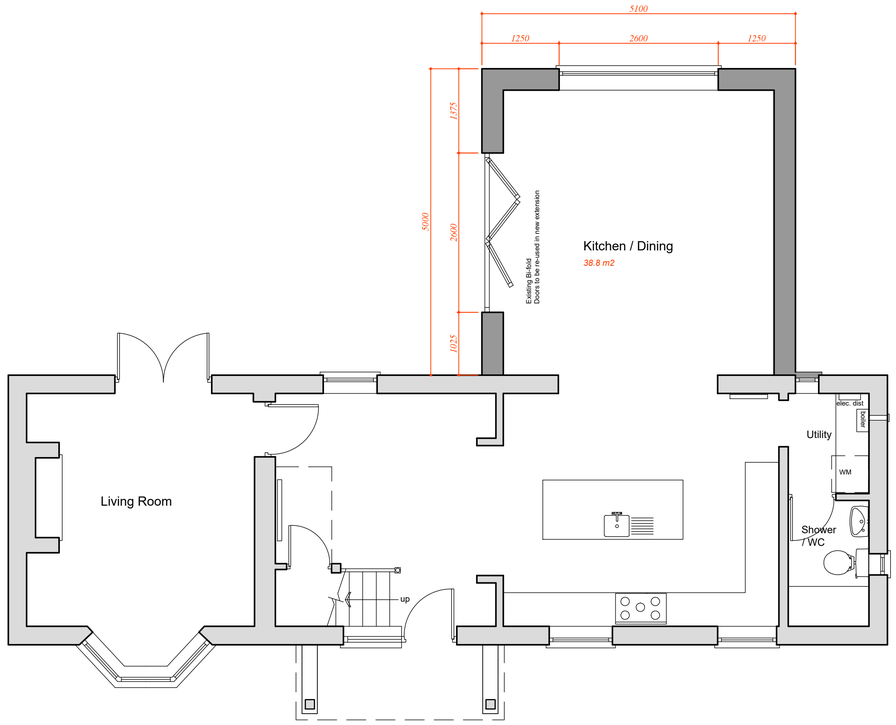

PROPOSED GROUND FLOOR PLAN 1:50

0 1 2 3 4 5 m

SCALE 1 : 50

1. GENERAL NOTE
These drawings are have been produced to enable clients to visualise projects and for the purpose of obtaining Planning Permission not for construction.
Contractors are advised to check measurements on site prior to ordering materials

CFI DESIGN

Project
The Cottage, Little Green,
Bronington SY13 3HQ.

Drawing
Single Storey Extension
Existing & Proposed Floor Plans

Scale	1:50
Drawn	F.B
Date	05/2026
Status	Planning

Drawing Number
CFI2607_PL01

A1