

NORTH

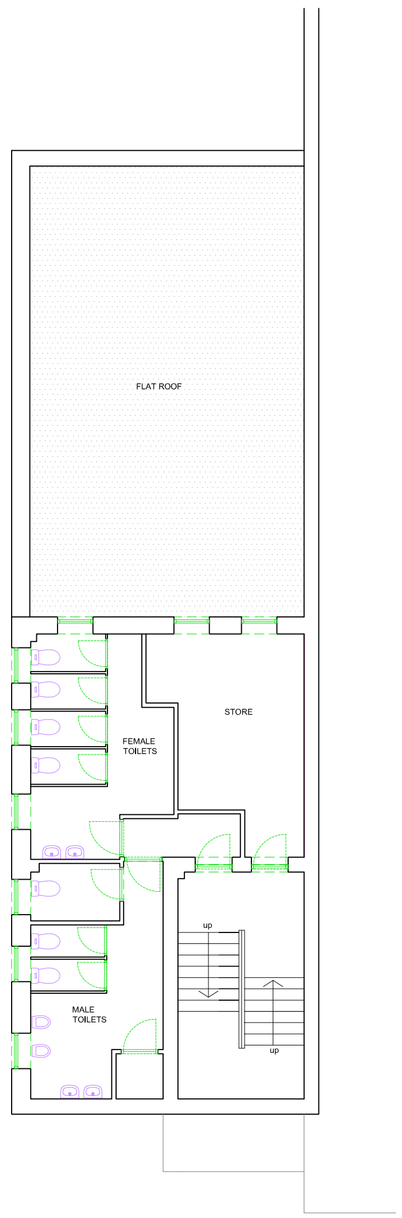

INTERMEDIATE LANDING PLAN

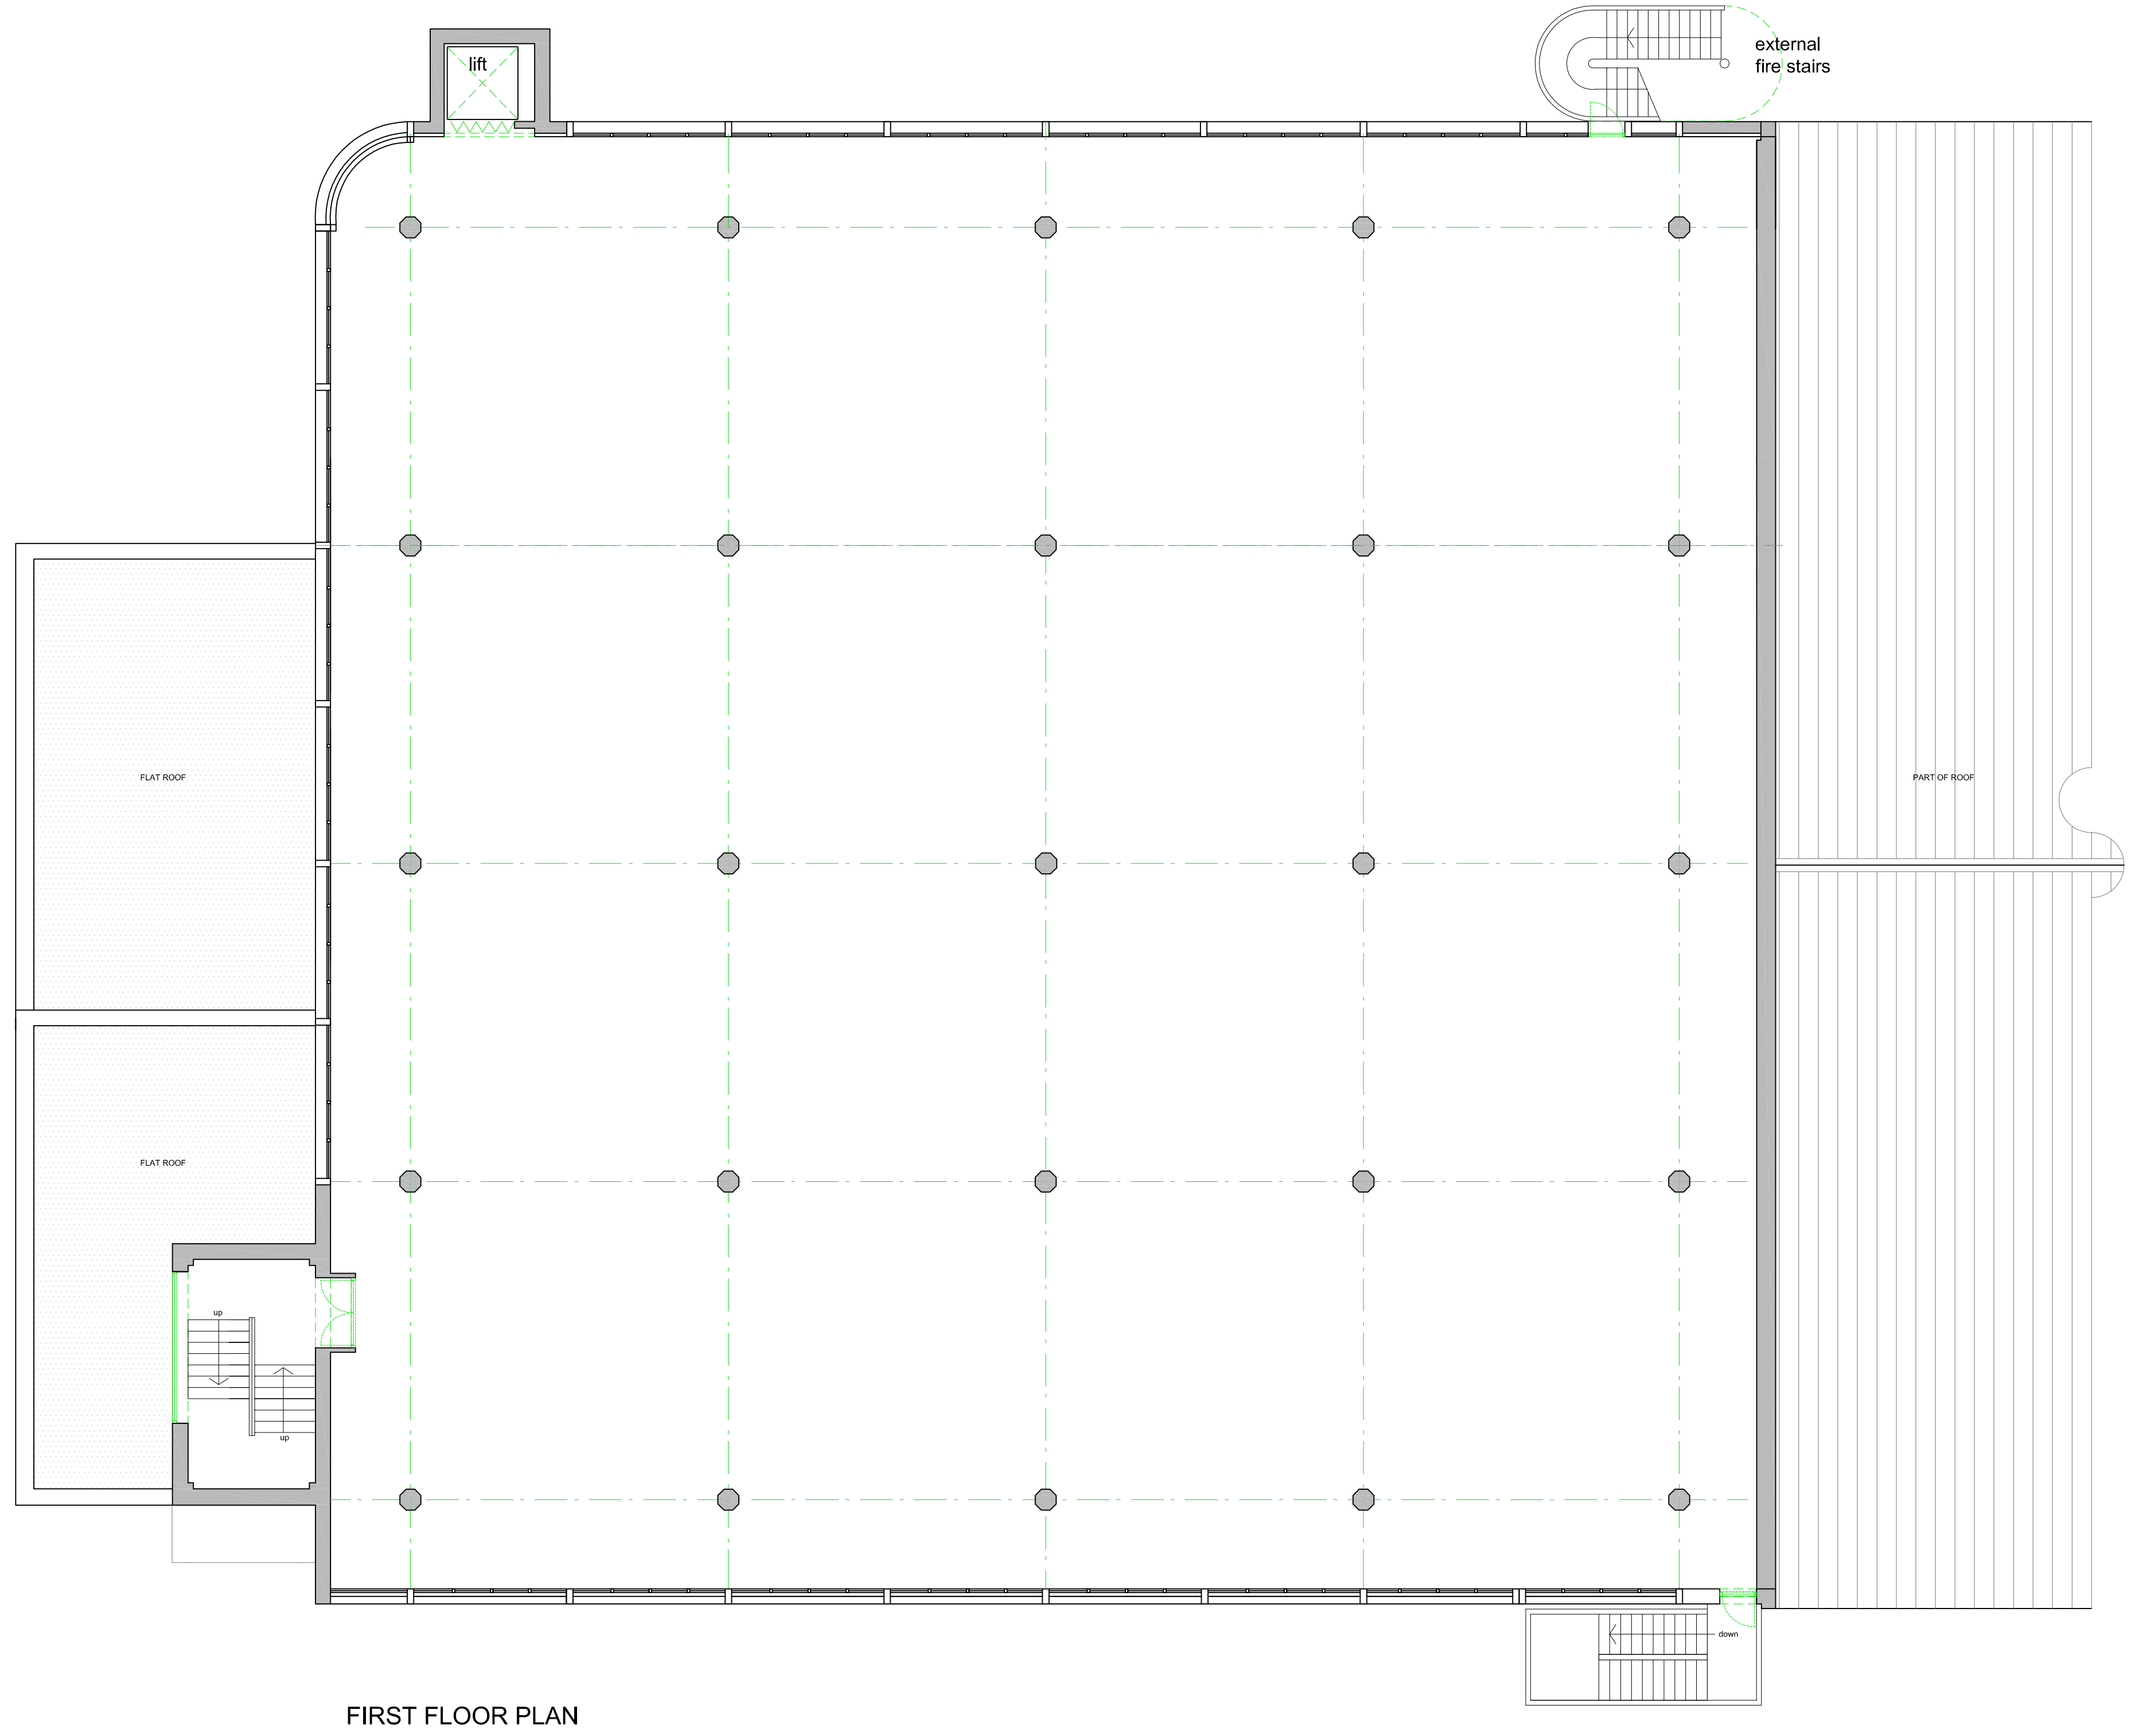

FIRST FLOOR PLAN

NOTE - this drawing is for the purposes of a proposed Planning Application and NOT FOR CONSTRUCTION all dimensions, ground levels etc. to be checked on site.

go2plan
Design & Planning
Tel: 07957 634478 email: jon@go2plan.co.uk

NOTE:
this drawing is for the purposes of the proposed Planning Application and is not for construction, all dimensions to be checked on site.

EXISTING FIRST FLOOR PLAN
UNIT 1, 1st. AVENUE
REDWITHER BUSINESS CENTRE
WREXHAM INDUSTRIAL ESTATE
WREXHAM LL13 9XP

0 2m 4m 6m 8m
Scale bar in metres

Dwg No. WIE 012
Scale: 1: 100 @ A1
date: 07.05.26
drawn: jon evans