




SECTION A - 1:50 showing solar panels on sleepers

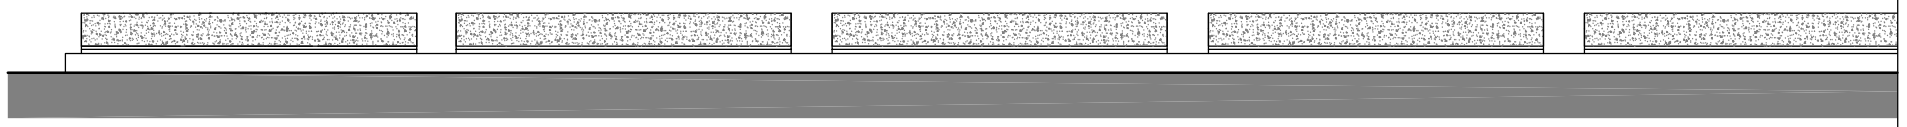

SECTION B - 1:50 showing solar panels on sleepers

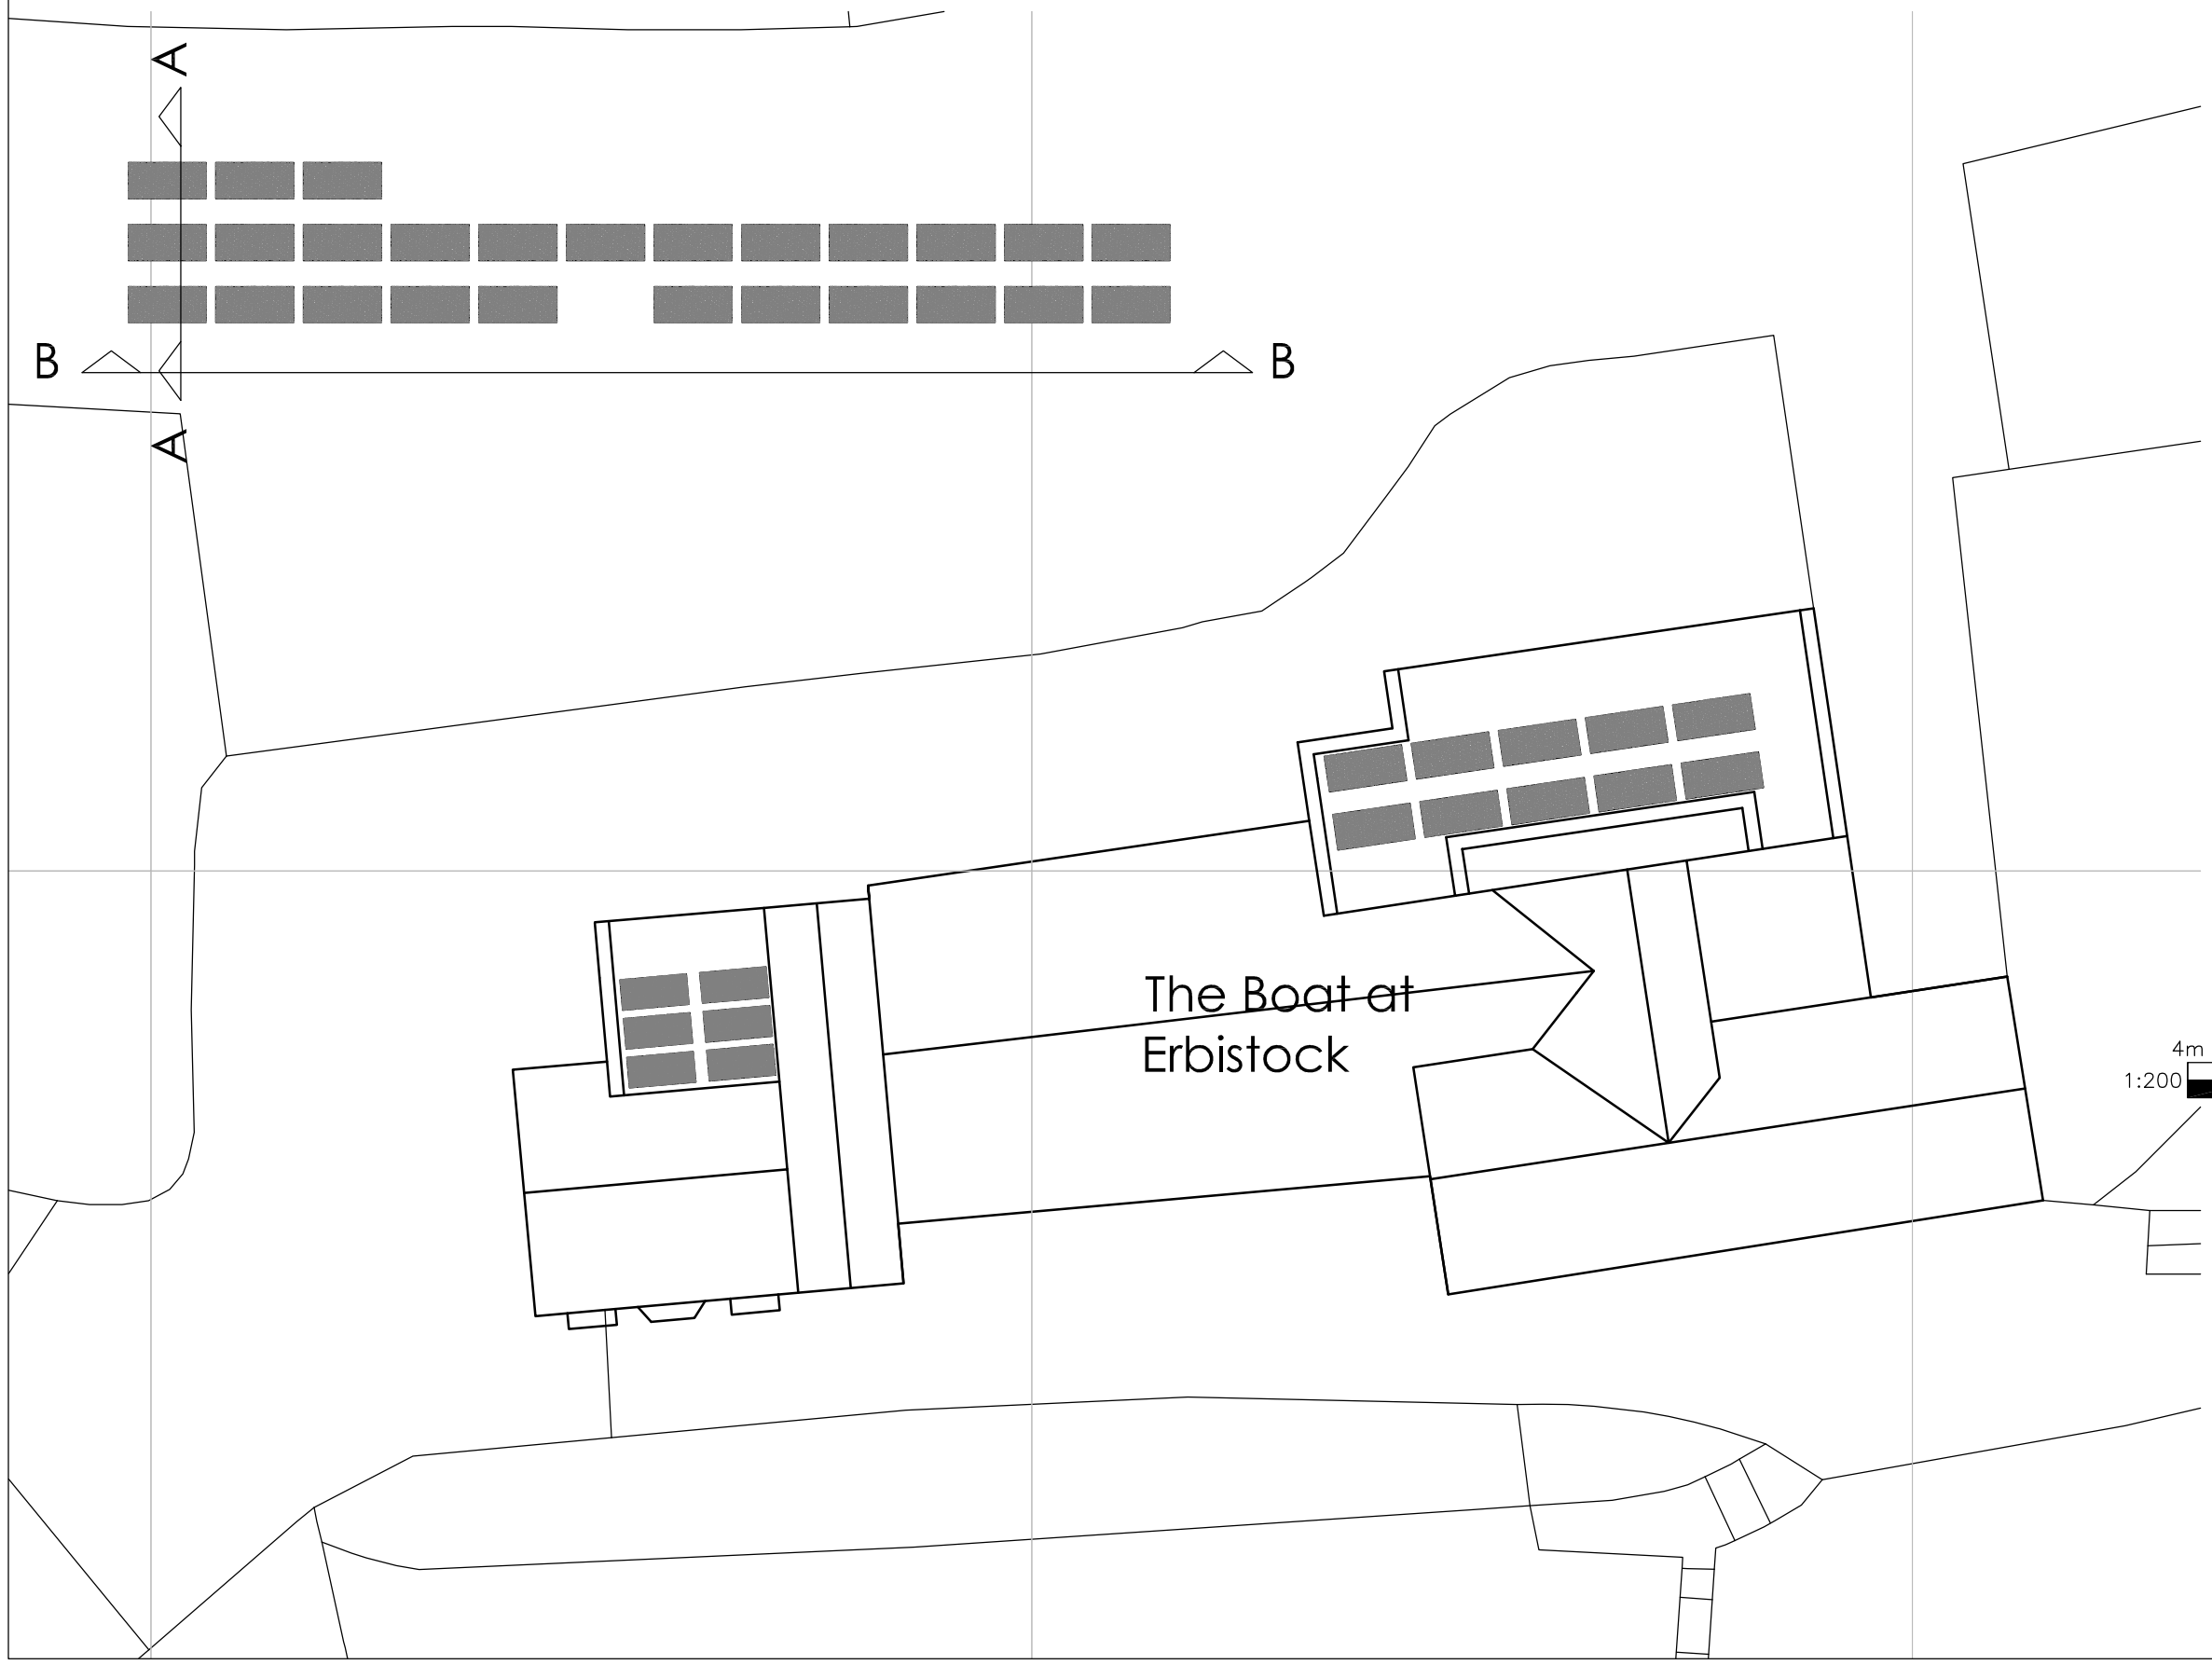

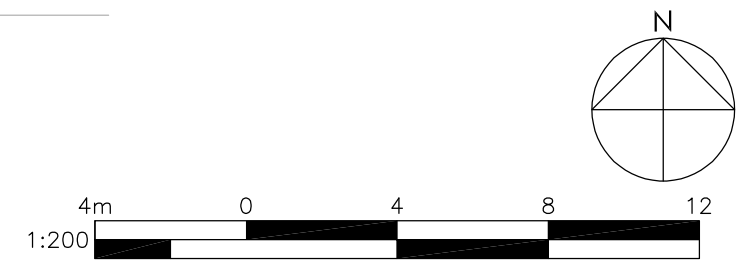

Drawing Status:	PLANNING ISSUE

Client
DomElec

Project
The Boat at Erbistock
PV System proposals

Job Number - Drawing number / Revision
26-016 - D02
Proposed roof plan

Scale	Date	Drawn	Stage
1:200@ A3	2.25	MDH	3

MDHArchitects
Director - Mark Hitchmough, Architect BA(Hons) BArch, RIBA ARB
3 Hen Gapel Pentir Bangor Gwynedd LL57 4UU E-mail. mark@mdharchitects.co.uk Tel - 0756 305 3779

Copyright In this drawing remains with MDH Architects Ltd. Do not scale from this drawing. Work to figured dimensions.
Check all dimensions on site. In the event of any discrepancy, refer query to MDH Architects Ltd.