
Construction (Design and Management) Regulations

Design risk assessments are carried out throughout the design stage of this project in accordance with company procedures and manuals. Where reasonably possible all areas of risk applicable to design and end use of the construction have been identified and then eliminated, mitigated or recorded as a residual risk. Note that general risks of which a competent designer or contractor should be aware are not included. This drawing is to be read in conjunction with the Pre-construction Information and all related documents prepared in accordance with the current Construction (Design and Management) Regulations 2015 and all applicable Health and Safety legislation as currently amended.

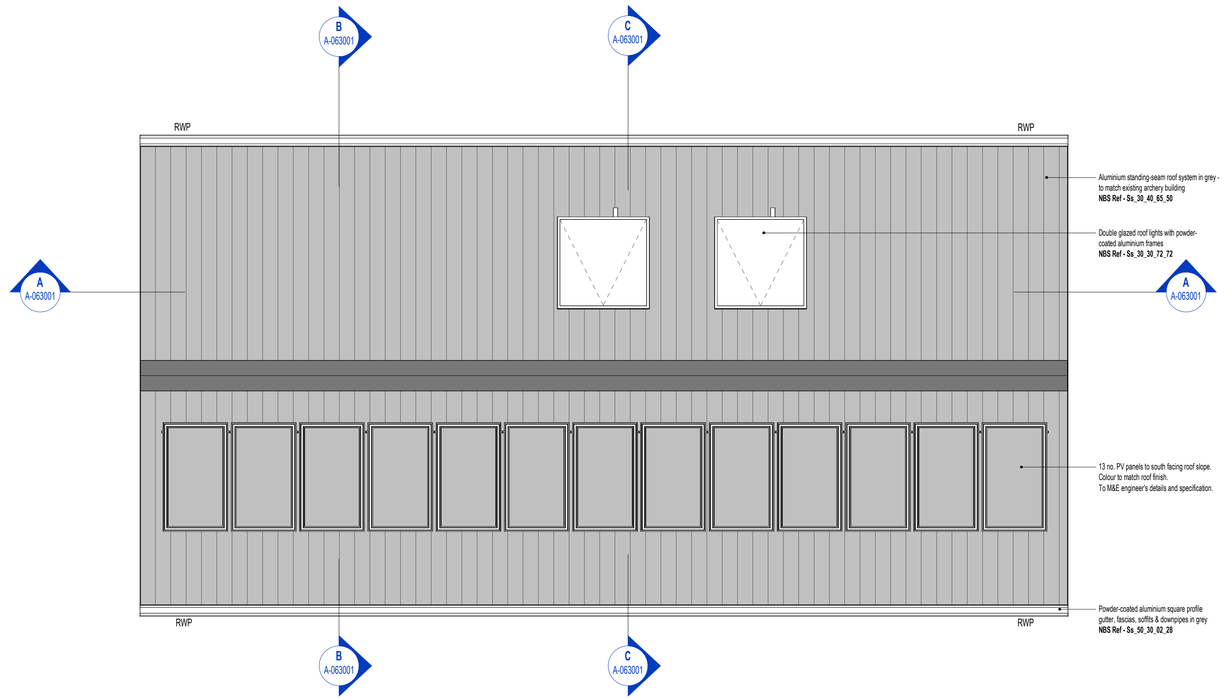


## Proposed Roof Plan
1 : 50

| REV | DESCRIPTION \| DRAWN BY \| CHECKED BY \| APPROVED BY | DATE |
|---|---|---|
| P02 | Revised pack for planning \| AJ \| CB \| CE | 18/05/2026 |
| P01 | Stage 3 issue \| AJ \| CB \| CE | 18/03/2026 |
| P00 | Initial input and issue \| AJ \| CB \| CE | 04/03/2026 |

| | |
|---|---|
| RIBA PLAN OF WORK WORKSTAGE<br>Stage 3 - Spatial Coordination | LEVEL OF MODEL DEFINITION (LoD)<br>LoD 3 - Approximate Model |
| PURPOSE OF ISSUE - SUITABLE FOR ...<br>Planning Submission | STATUS or SUITABILITY<br>Status A3 - Stage 3 Approved/Accepted |

lawray architects

CARDIFF 029 2052 8140
LONDON 0207 138 3560
WREXHAM 01978 357 887
www.lawray.co.uk

CLIENT
Robinwood Activity Centre

PROJECT TITLE
Robinwood Activity Centre, Maes-y-Nant, Cross Lanes, Wrexham

DRAWING TITLE
Proposed Roof Plan

PROJECT No
20321

SCALE @ A1
1 : 50

DRAWING No
(BS1192:2007 +A2:2016) & (ISO 19650)

1192: Project - Originator - Volume - Level - Type - Role - Number
19650: Project - Originator - Functional - Spatial - Form - Discipline - Number
Breakdown Breakdown

RAC-LAW-X-R01-DR-**A-061002**

REVISION
**P02**

0.0 1.0m 2.0m 3.0m 4.0m 5.0m
GRAPHICAL SCALE 1:50

**DO NOT SCALE** Any discrepancy or query concerning this drawing should be referred to the Architect

**Copyright © LAWRAY LIMITED**
Registered Office: Southgate House, Wood Street, CARDIFF CF10 1EW
Reg. Co. No. 2724178, VAT Reg. No. 134 2146 06

Print Date: 18/05/2026 15:13:39

File Name: Autodesk Docs://20321_RobinwoodActivityCentre/RAC-LAW-Z-Z-M3-A-00003_Meeting Room Building.rvt